PROJECT REFERENCE NO.	SHEET NO.
SS-4905BP	SIG. 9

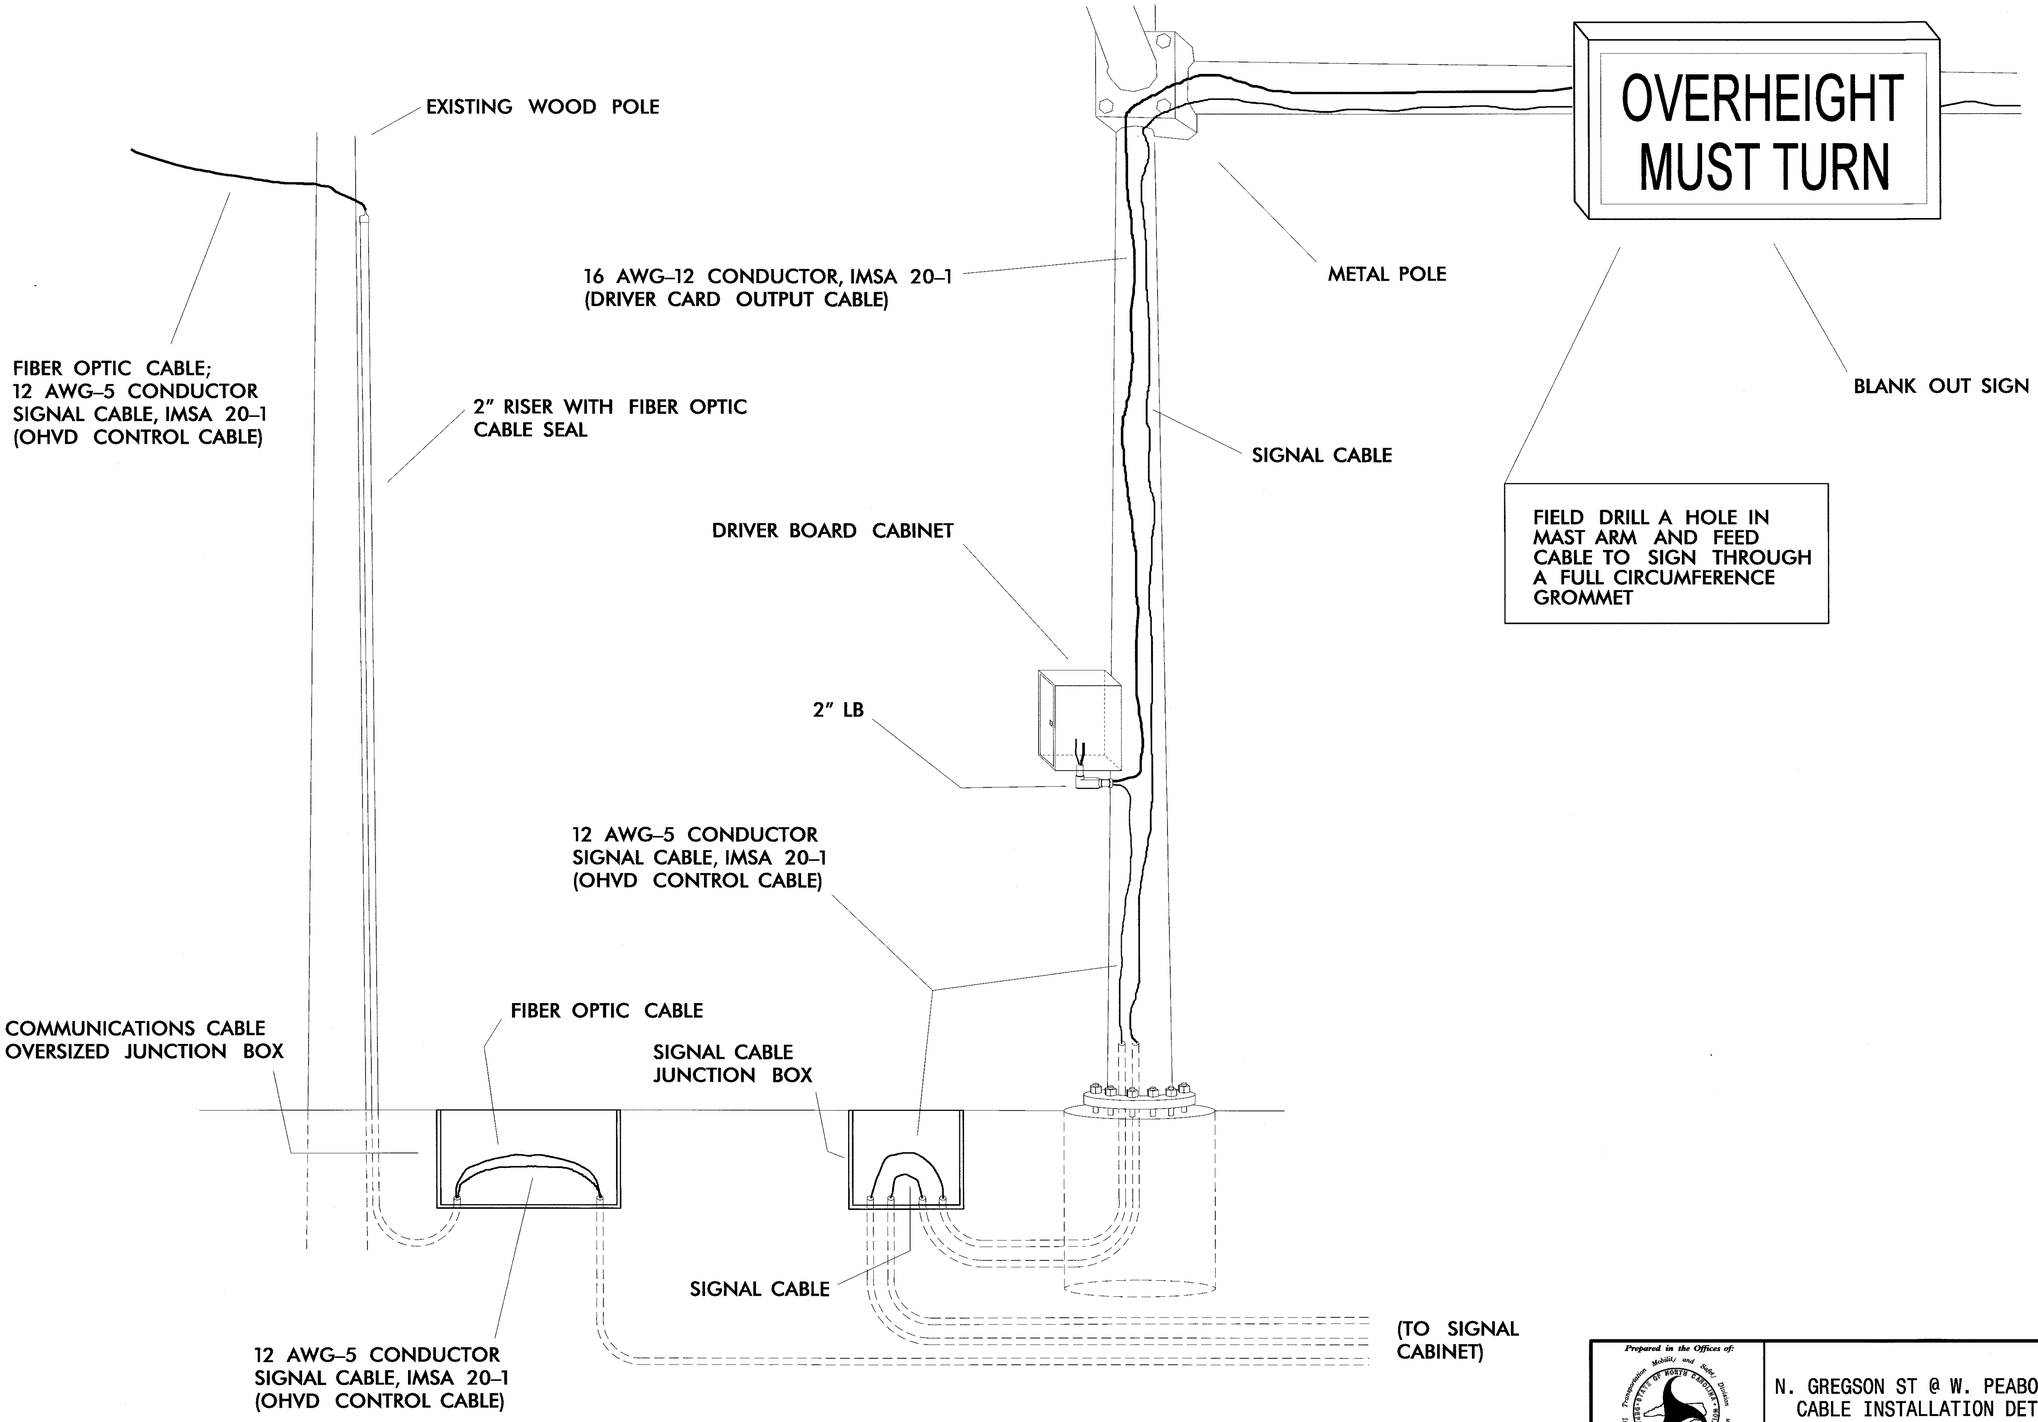

Prepared in the Offices of:
Transportation Mobility and Safety Division
STATE OF NORTH CAROLINA DEPARTMENT OF TRANSPORTATION
Intelligent Transportation Systems Section
750 N. Greenfield Pkwy., Garner, NC 27529

N. GREGSON ST @ W. PEABODY ST CABLE INSTALLATION DETAIL

DIVISION: 05 DURHAM CO. DURHAM

PLAN DATE: MARCH 2014 REVIEWED BY: I.N. AVERY

PREPARED BY: B.A. STOUCHKO REVIEWED BY: G.A. FULLER

REVISIONS	INIT.	DATE

SEAL

NORTH CAROLINA PROFESSIONAL SEAL 023919 ENGINEER GREGORY A. FULLER

Gregory A. Fuller 3/20/14
SIGNATURE DATE

CADD Filename: