PROJECT REFERENCE NO.	SHEET NO.
SS-4905BT	SIG.17

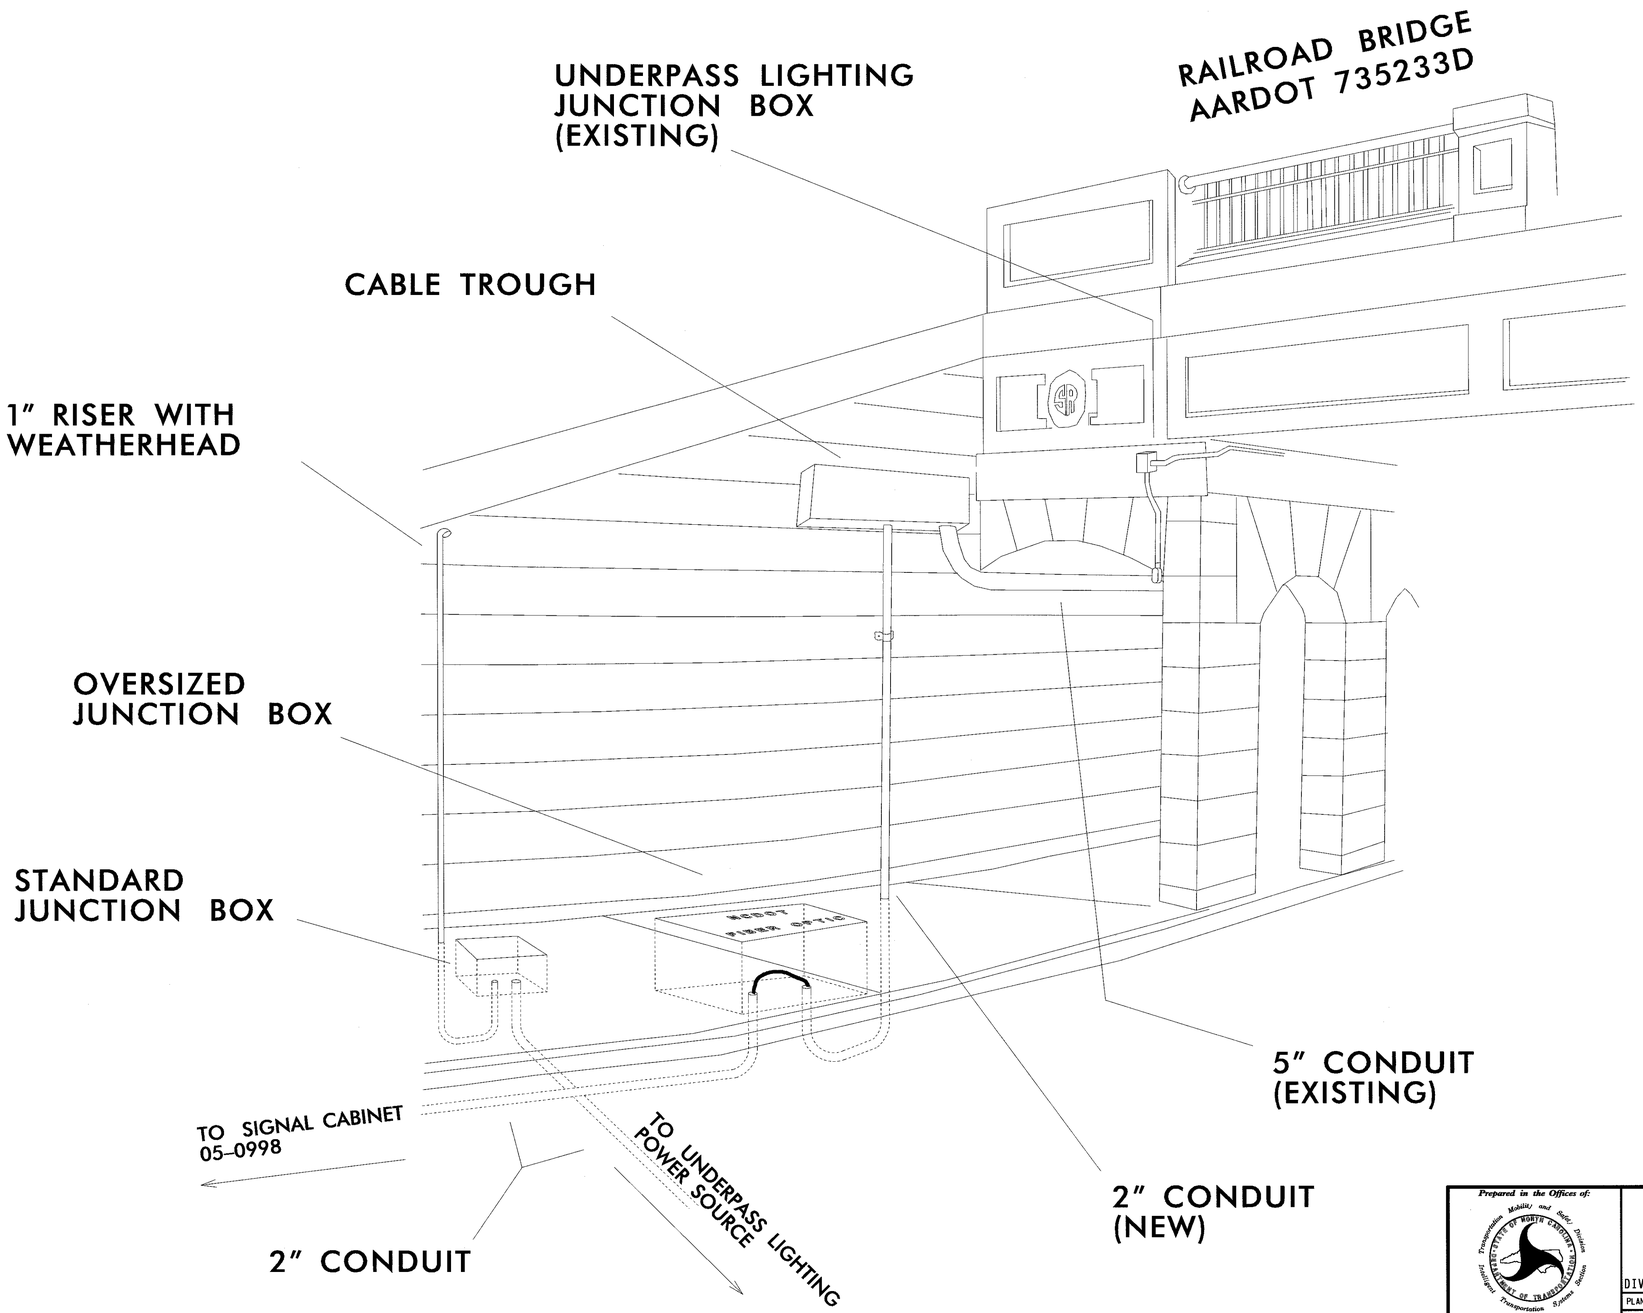

Prepared in the Offices of:
Transportation Mobility and Safety Division
Intelligent Transportation Systems Section
750 N. Greenfield Pkwy., Garner, NC 27529

COMMUNICATION CABLE
AND CONDUIT ROUTING PLAN
(RAILROAD BRIDGE)

DIVISION 05 DURHAM CO. DURHAM

PLAN DATE: APRIL 2014 REVIEWED BY:

PREPARED BY: REVIEWED BY:

REVISIONS	INIT.	DATE

SEAL
NORTH CAROLINA PROFESSIONAL SEAL 023919 ENGINEER GREGORY A. FULLER

SIGNATURE DATE 5-15-14

CADD Filename: