PROJECT REFERENCE NO.	SHEET NO.
SS-4905BT	SIG. 14

NOTES:

1. OVERLASH TO EXISTING FIBER OPTIC CABLES.
2. ALL WORK IS NOT COMPLETE UNTIL THE SIGNAL SYSTEM IS BACK UP AND OPERATIONAL.
3. SEE "COMMUNICATIONS CABLE AND CONDUIT ROUTING PLAN (RAILROAD BRIDGE)" FOR ADDITIONAL INFORMATION.
4. SEE "COMMUNICATION CABLE AND CONDUIT ROUTING PLAN (ELECTRICAL CONNECTIONS)."
5. ATTACH 40" BELOW POWER, FRONT SIDE OF POLE.
6. ATTACH AT HEIGHT OF EXISTING MESSENGER CABLE AND FIBER OPTIC CABLES

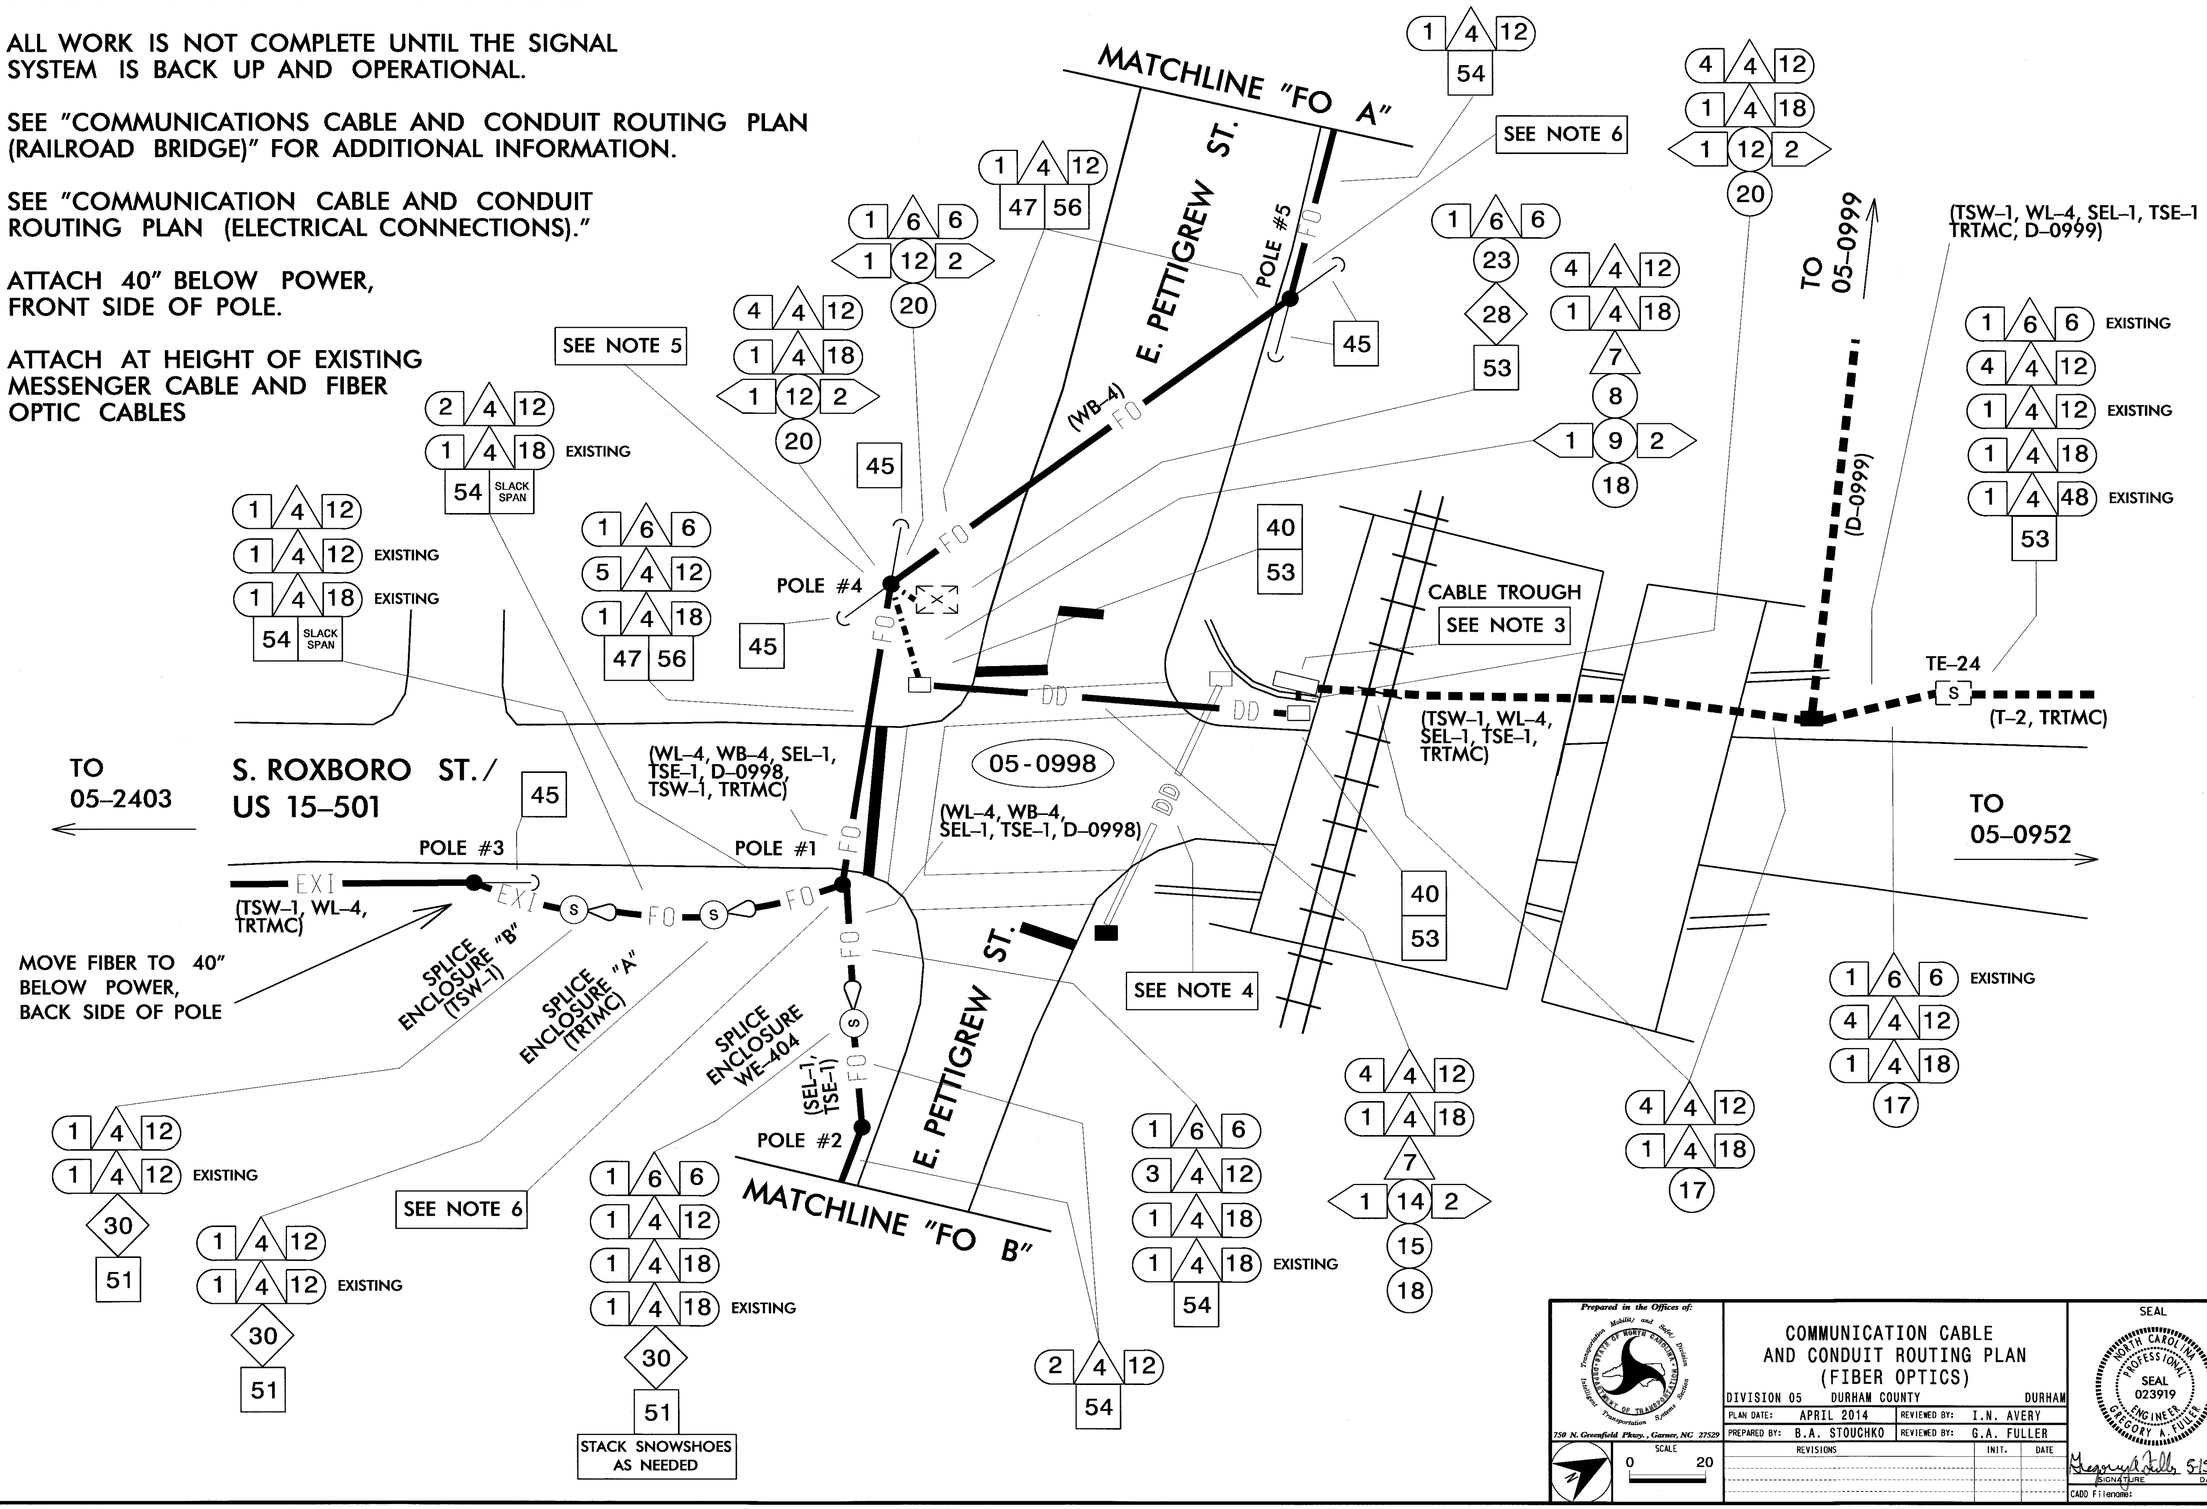

Prepared in the Offices of:
Transportation Mobility and Safety Division
STATE OF NORTH CAROLINA DEPARTMENT OF TRANSPORTATION
Intelligent Transportation Systems Section
750 N. Greenfield Pkwy., Garner, NC 27529

SCALE 0 20

COMMUNICATION CABLE AND CONDUIT ROUTING PLAN (FIBER OPTICS)

DIVISION 05 DURHAM COUNTY DURHAM

PLAN DATE:	APRIL 2014	REVIEWED BY:	I.N. AVERY
PREPARED BY:	B.A. STOUCHKO	REVIEWED BY:	G.A. FULLER

REVISIONS | INIT. | DATE

SEAL
NORTH CAROLINA PROFESSIONAL SEAL 023919 ENGINEER GREGORY A. FULLER

SIGNATURE Gregory A. Fuller DATE 5-15-14

CADD Filename: