PROJECT REFERENCE NO.	SHEET NO.
SS-4905BT	SIG.25

NOTES:

1. INSTALL OHVD CONTROL CABLE FOR THE DRIVER BOARD CABINET IN THE EXISTING SIGNAL CONDUIT. SEE "BLANK OUT SIGN ASSEMBLY CABLE INSTALLATION DETAIL".
2. MOUNT LED BLANK-OUT SIGN TO MAST ARM USING APPROVED HARDWARE.
3. SEE "US 15-501 BUSINESS NB (S. ROXBORO STREET) AT W. PETTIGREW STREET" ELECTRICAL DETAIL DRAWING FOR ADDITIONAL INFORMATION.

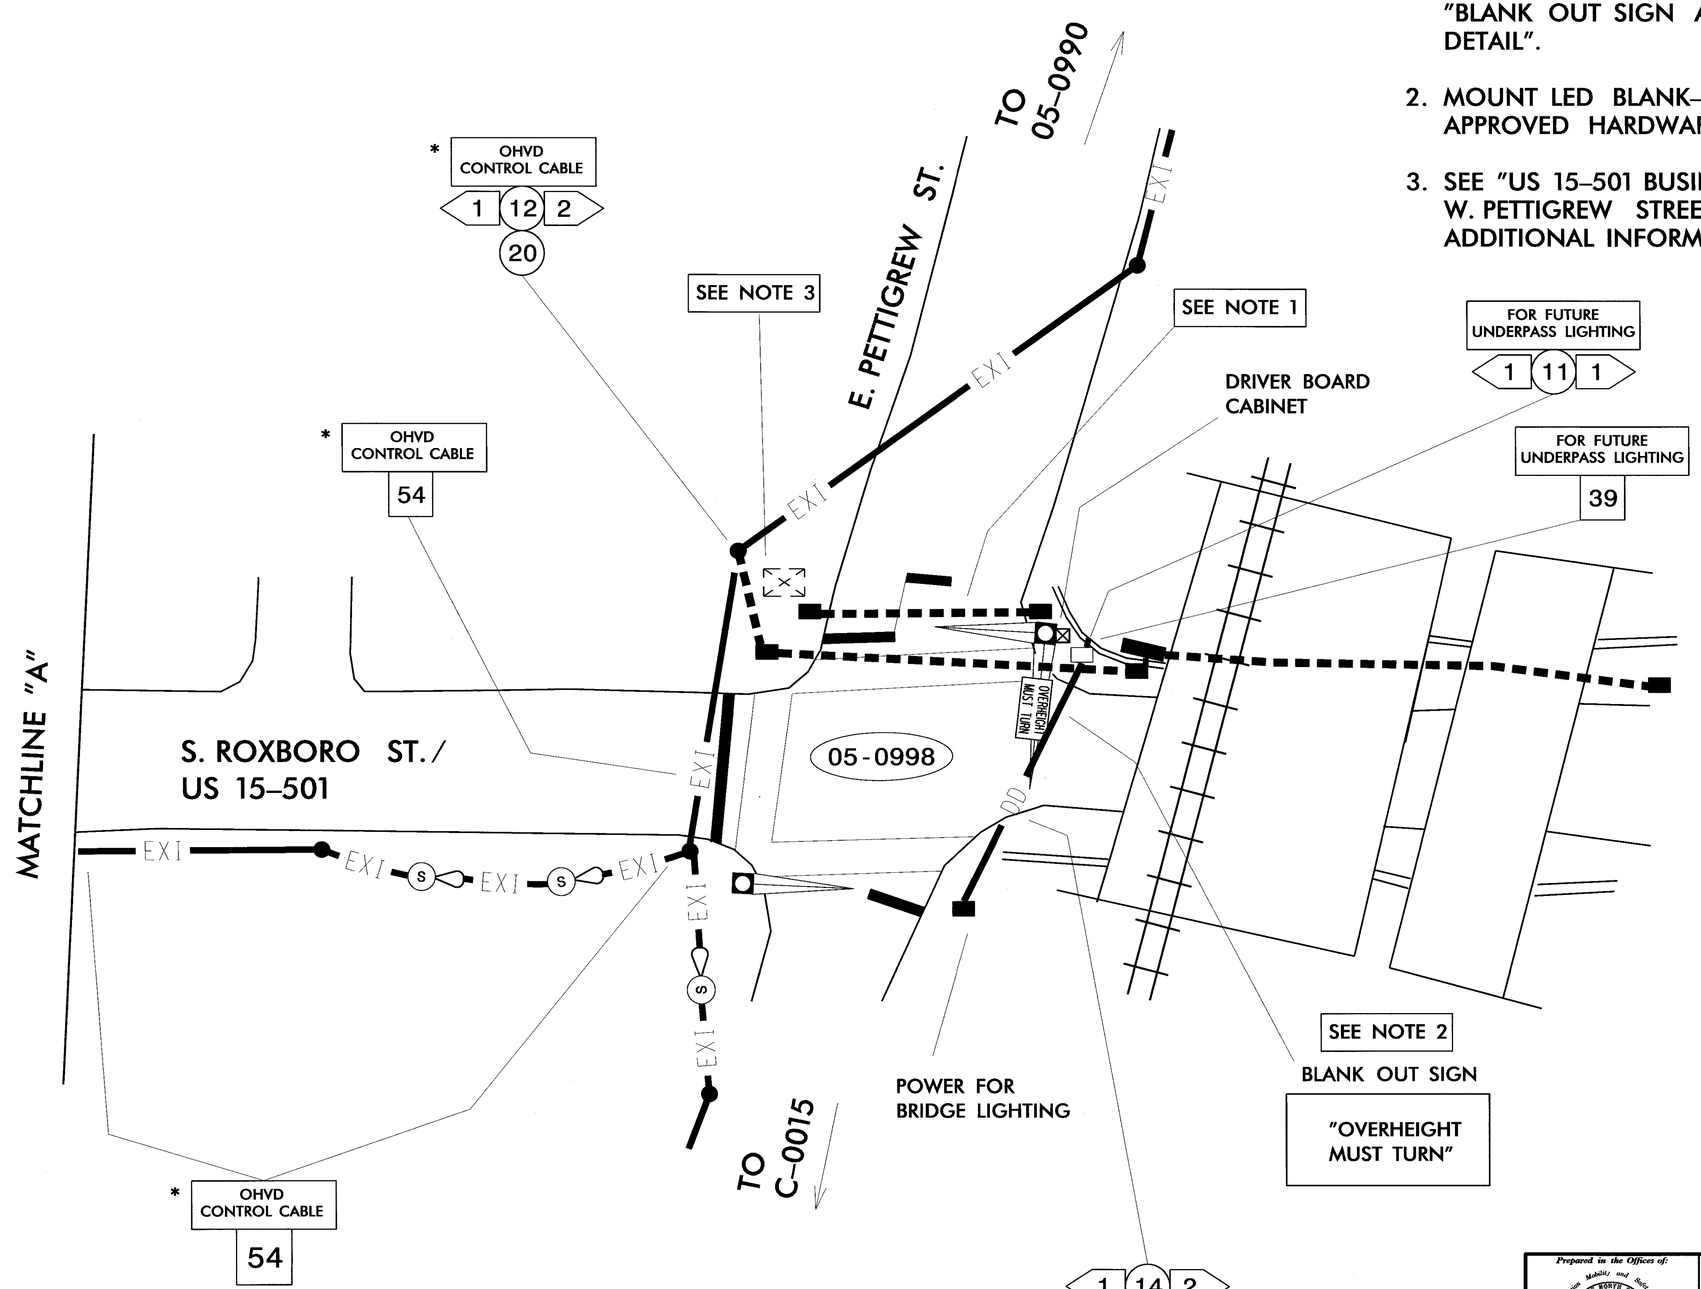

* OHVD CONTROL WIRING:
12 AWG-5 CONDUCTOR SIGNAL CABLE, IMSA 20-1

Prepared in the Offices of:
Transportation Mobility and Safety Division
STATE OF NORTH CAROLINA DEPARTMENT OF TRANSPORTATION
Intelligent Transportation Systems Section
750 N. Greenfield Pkwy., Garner, NC 27529

COMMUNICATIONS CABLE AND CONDUIT ROUTING PLAN (ELECTRICAL CONNECTIONS)

DIVISION 05 DURHAM COUNTY DURHAM

PLAN DATE:	APRIL 2014	REVIEWED BY:	I.N. AVERY
PREPARED BY:	B.A. STOUCHKO	REVIEWED BY:	G.A. FULLER

SCALE 0 20

REVISIONS	INIT.	DATE

SEAL
NORTH CAROLINA PROFESSIONAL SEAL 023919 ENGINEER GREGORY A. FULLER

SIGNATURE 5/15/14 DATE

CADD Filename: