PROJECT REFERENCE NO.	SHEET NO.
SS-4905BT	SIG. 12

KEY:

- MAINTAIN
- REMOVE
- ABANDON IN PLACE
- CUT

CABLE CUT NOTES:

1. CUT CABLES TSE-1 AND SEL-1 BETWEEN POLE #1 AND POLE #2. MAKE SECOND CUT ON CABLE TSE-1 BETWEEN POLE #6 AND POLE #7. REFERENCE "COMMUNICATIONS CABLE AND CONDUIT ROUTING PLAN (FIBER OPTICS)" TO IDENTIFY POLE LOCATIONS.
2. CUT CABLE TSW-1 BETWEEN POLE #1 AND POLE #3. REFERENCE "COMMUNICATIONS CABLE AND CONDUIT ROUTING PLAN (FIBER OPTICS)" TO IDENTIFY POLE LOCATIONS.
3. CUT CABLE WB-4 AT POLE #5. REFERENCE "COMMUNICATIONS CABLE AND CONDUIT ROUTING PLAN (FIBER OPTICS)" TO IDENTIFY POLE LOCATIONS.

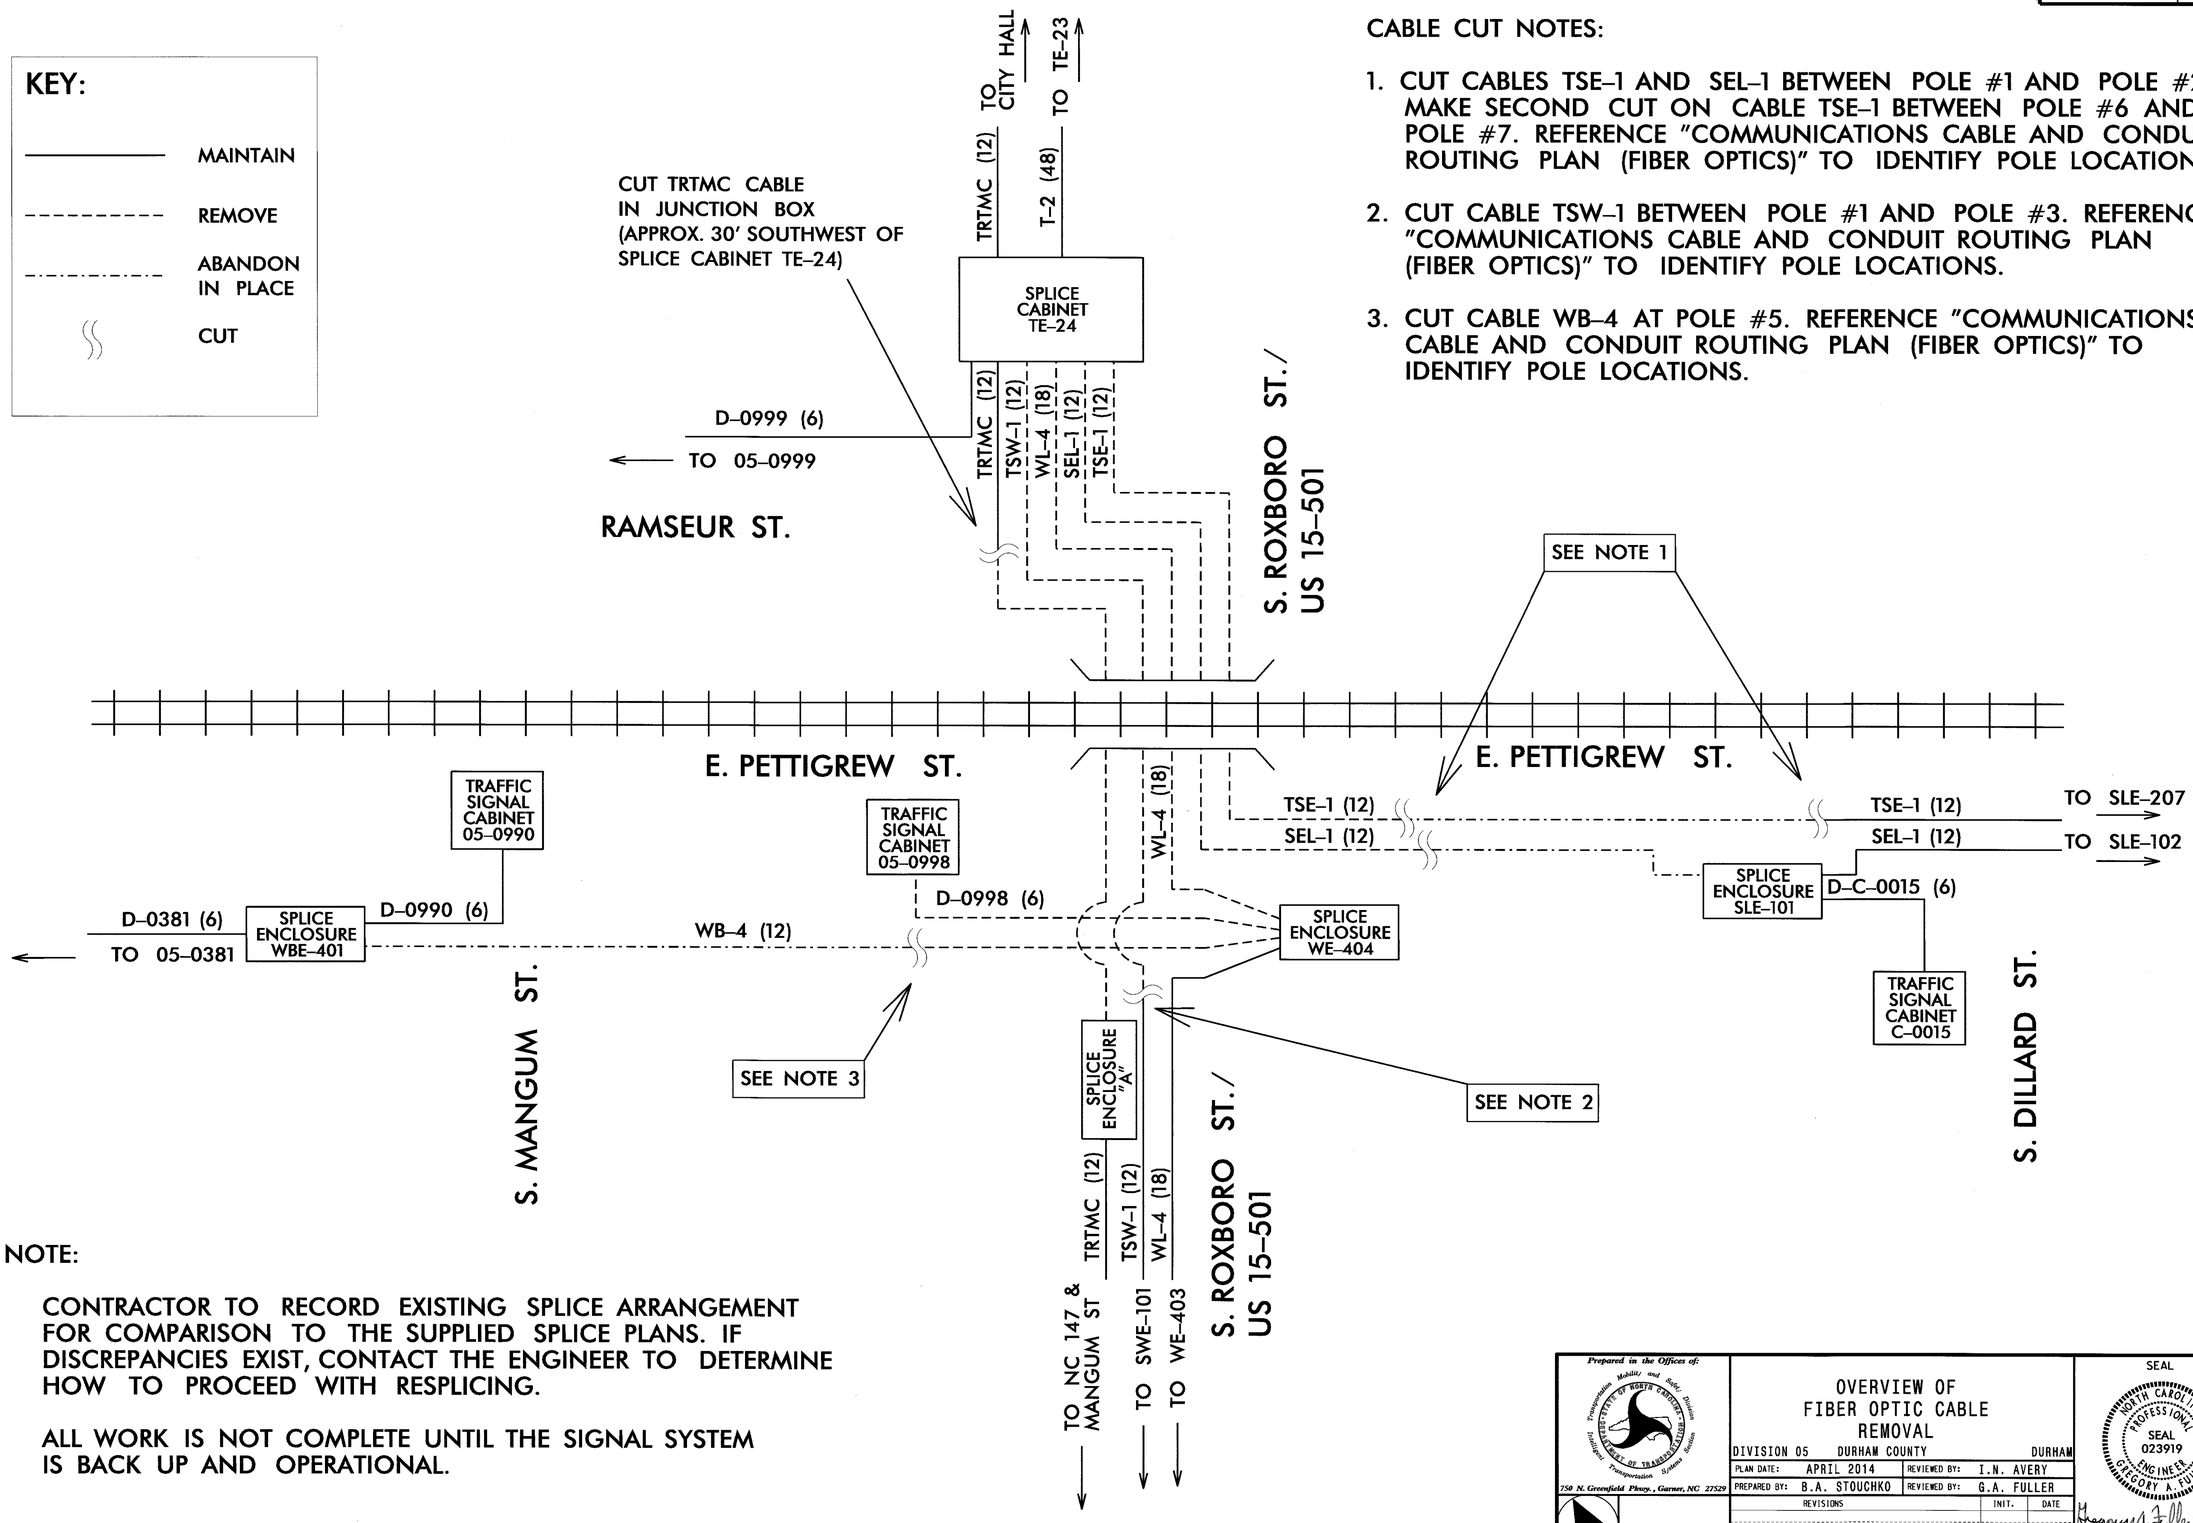

NOTE:

CONTRACTOR TO RECORD EXISTING SPLICE ARRANGEMENT FOR COMPARISON TO THE SUPPLIED SPLICE PLANS. IF DISCREPANCIES EXIST, CONTACT THE ENGINEER TO DETERMINE HOW TO PROCEED WITH RESPLICING.

ALL WORK IS NOT COMPLETE UNTIL THE SIGNAL SYSTEM IS BACK UP AND OPERATIONAL.

Prepared in the Offices of:
Transportation Mobility and Safety Division
Intermodal Transportation Systems Section
750 N. Greenfield Pkwy., Garner, NC 27529

OVERVIEW OF FIBER OPTIC CABLE REMOVAL

DIVISION 05 DURHAM COUNTY DURHAM

PLAN DATE:	APRIL 2014	REVIEWED BY:	I.N. AVERY
PREPARED BY:	B.A. STOUCHKO	REVIEWED BY:	G.A. FULLER

REVISIONS	INIT.	DATE

SEAL
NORTH CAROLINA PROFESSIONAL SEAL 023919 ENGINEER GREGORY A. FULLER

Gregory A. Fuller 5-15-14
SIGNATURE DATE

CADD Filename: