PROJECT REFERENCE NO.	SHEET NO.
SS-4905BT	SIG. 24

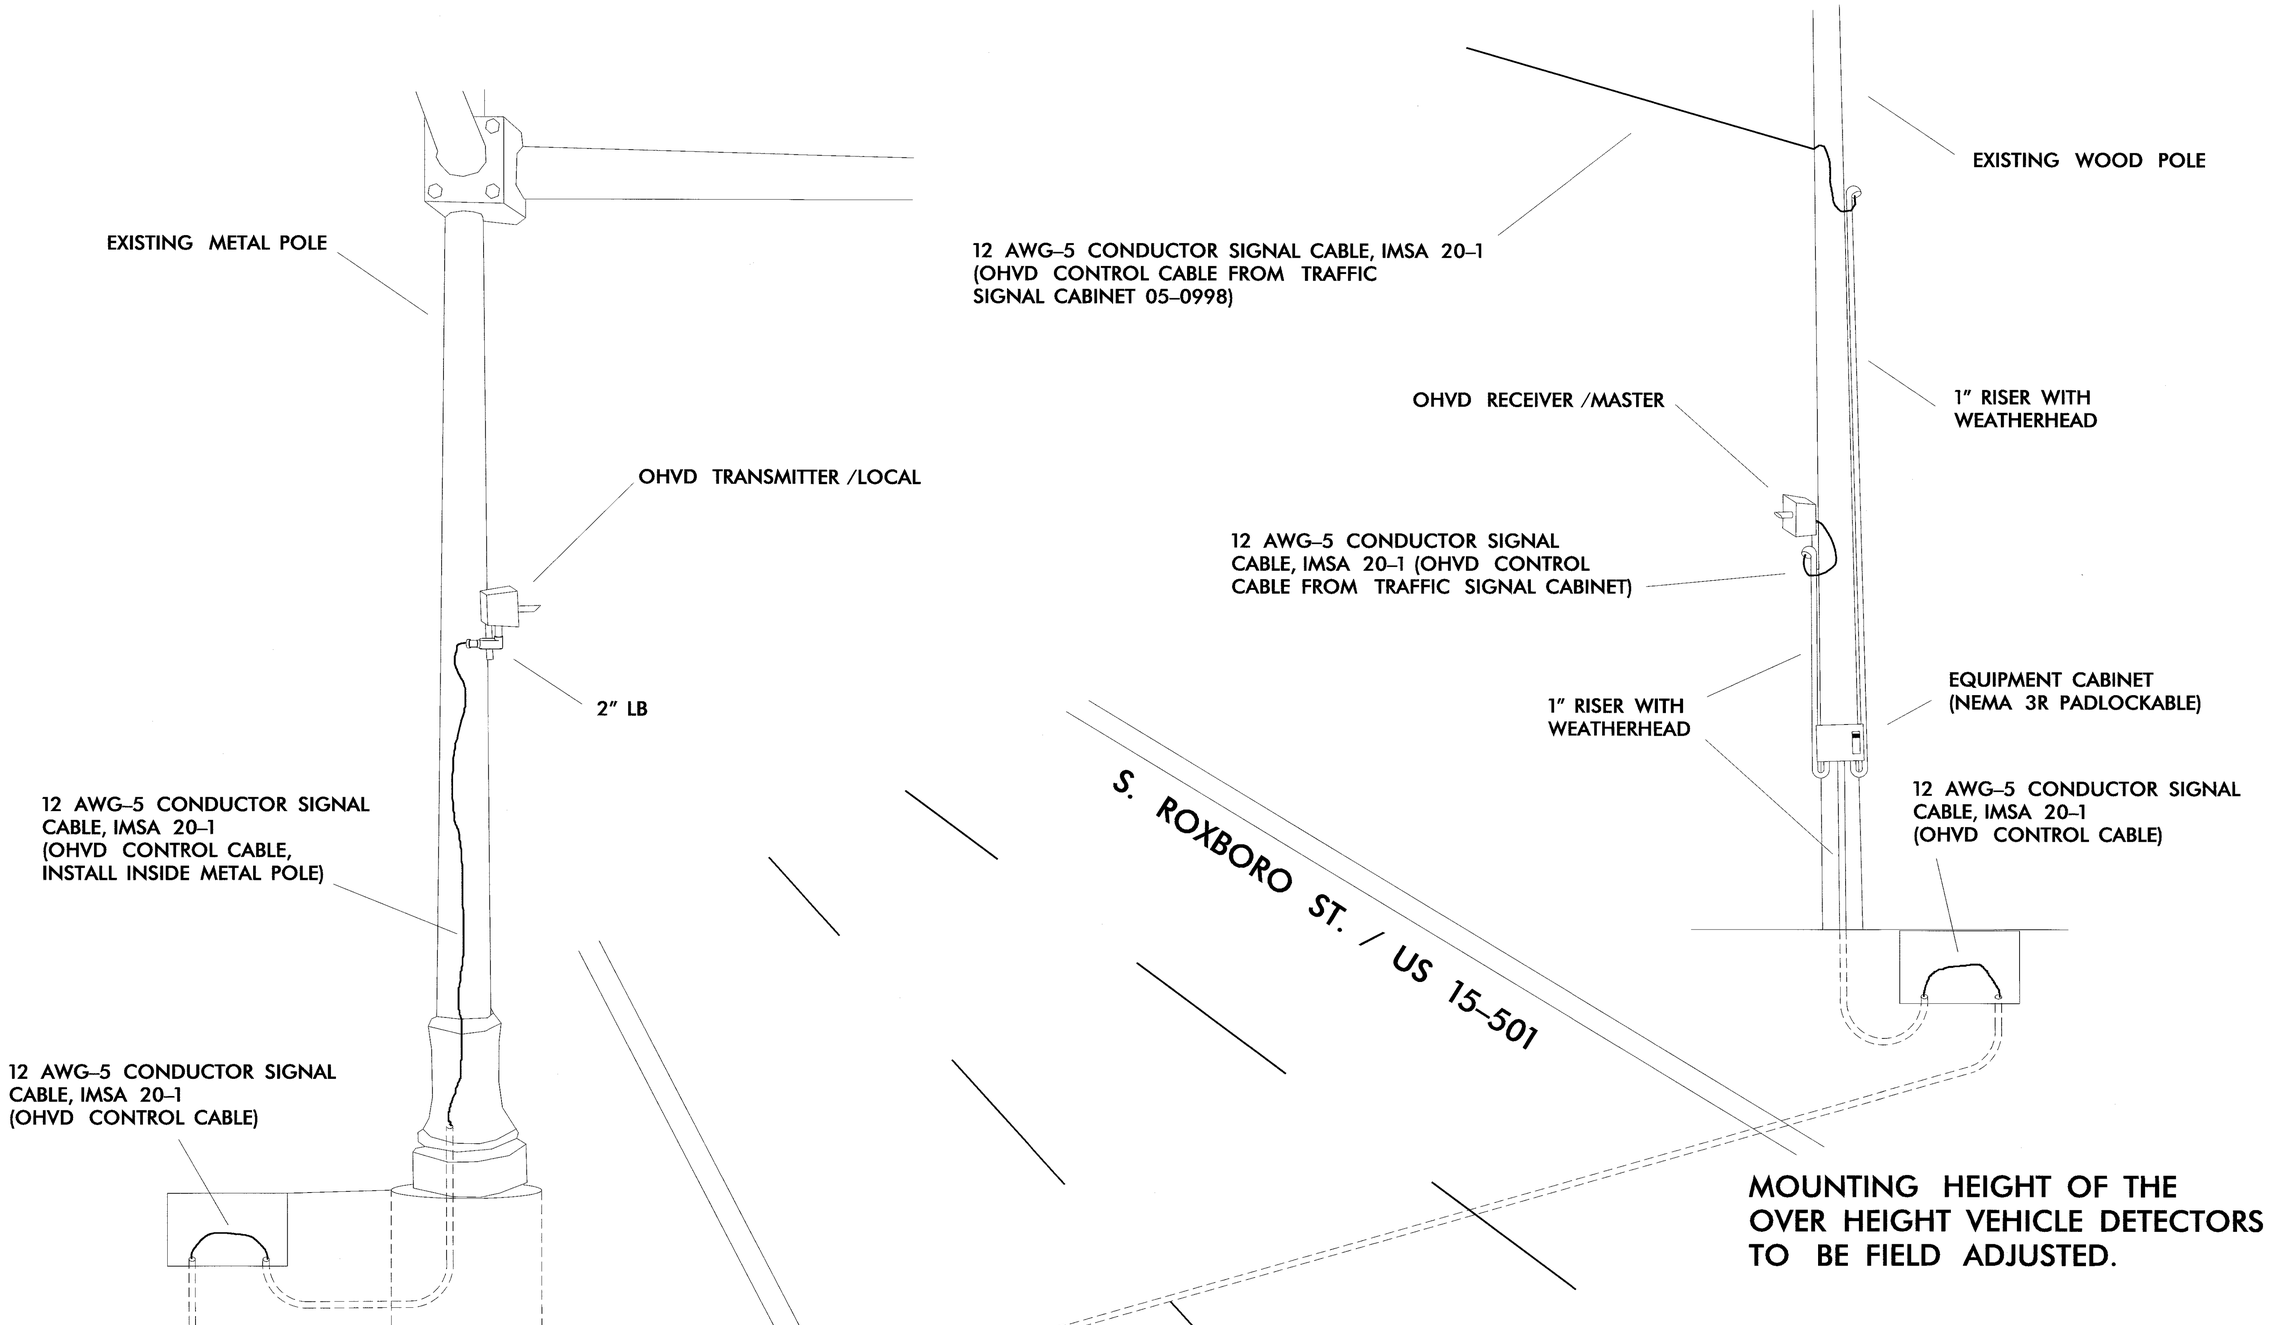

MOUNTING HEIGHT OF THE OVER HEIGHT VEHICLE DETECTORS TO BE FIELD ADJUSTED.

Prepared in the Offices of:
Transportation Mobility and Safety Division
STATE OF NORTH CAROLINA DEPARTMENT OF TRANSPORTATION
Intermodal Transportation Systems Section
750 N. Greenfield Pkwy., Garner, NC 27529

OVER HEIGHT DETECTOR
CABLE INSTALLATION DETAIL

DIVISION: 05 DURHAM CO. DURHAM

PLAN DATE: APRIL 2014	REVIEWED BY: I.N. AVERY
PREPARED BY: B.A. STOUCHKO	REVIEWED BY: G.A. FULLER

REVISIONS	INIT.	DATE

SEAL
NORTH CAROLINA PROFESSIONAL SEAL 023919 ENGINEER GREGORY A. FULLER
SIGNATURE 5-15-14 DATE
CADD Filename: