PROJECT REFERENCE NO.	SHEET NO.
SS-4905BT	SIG. 13

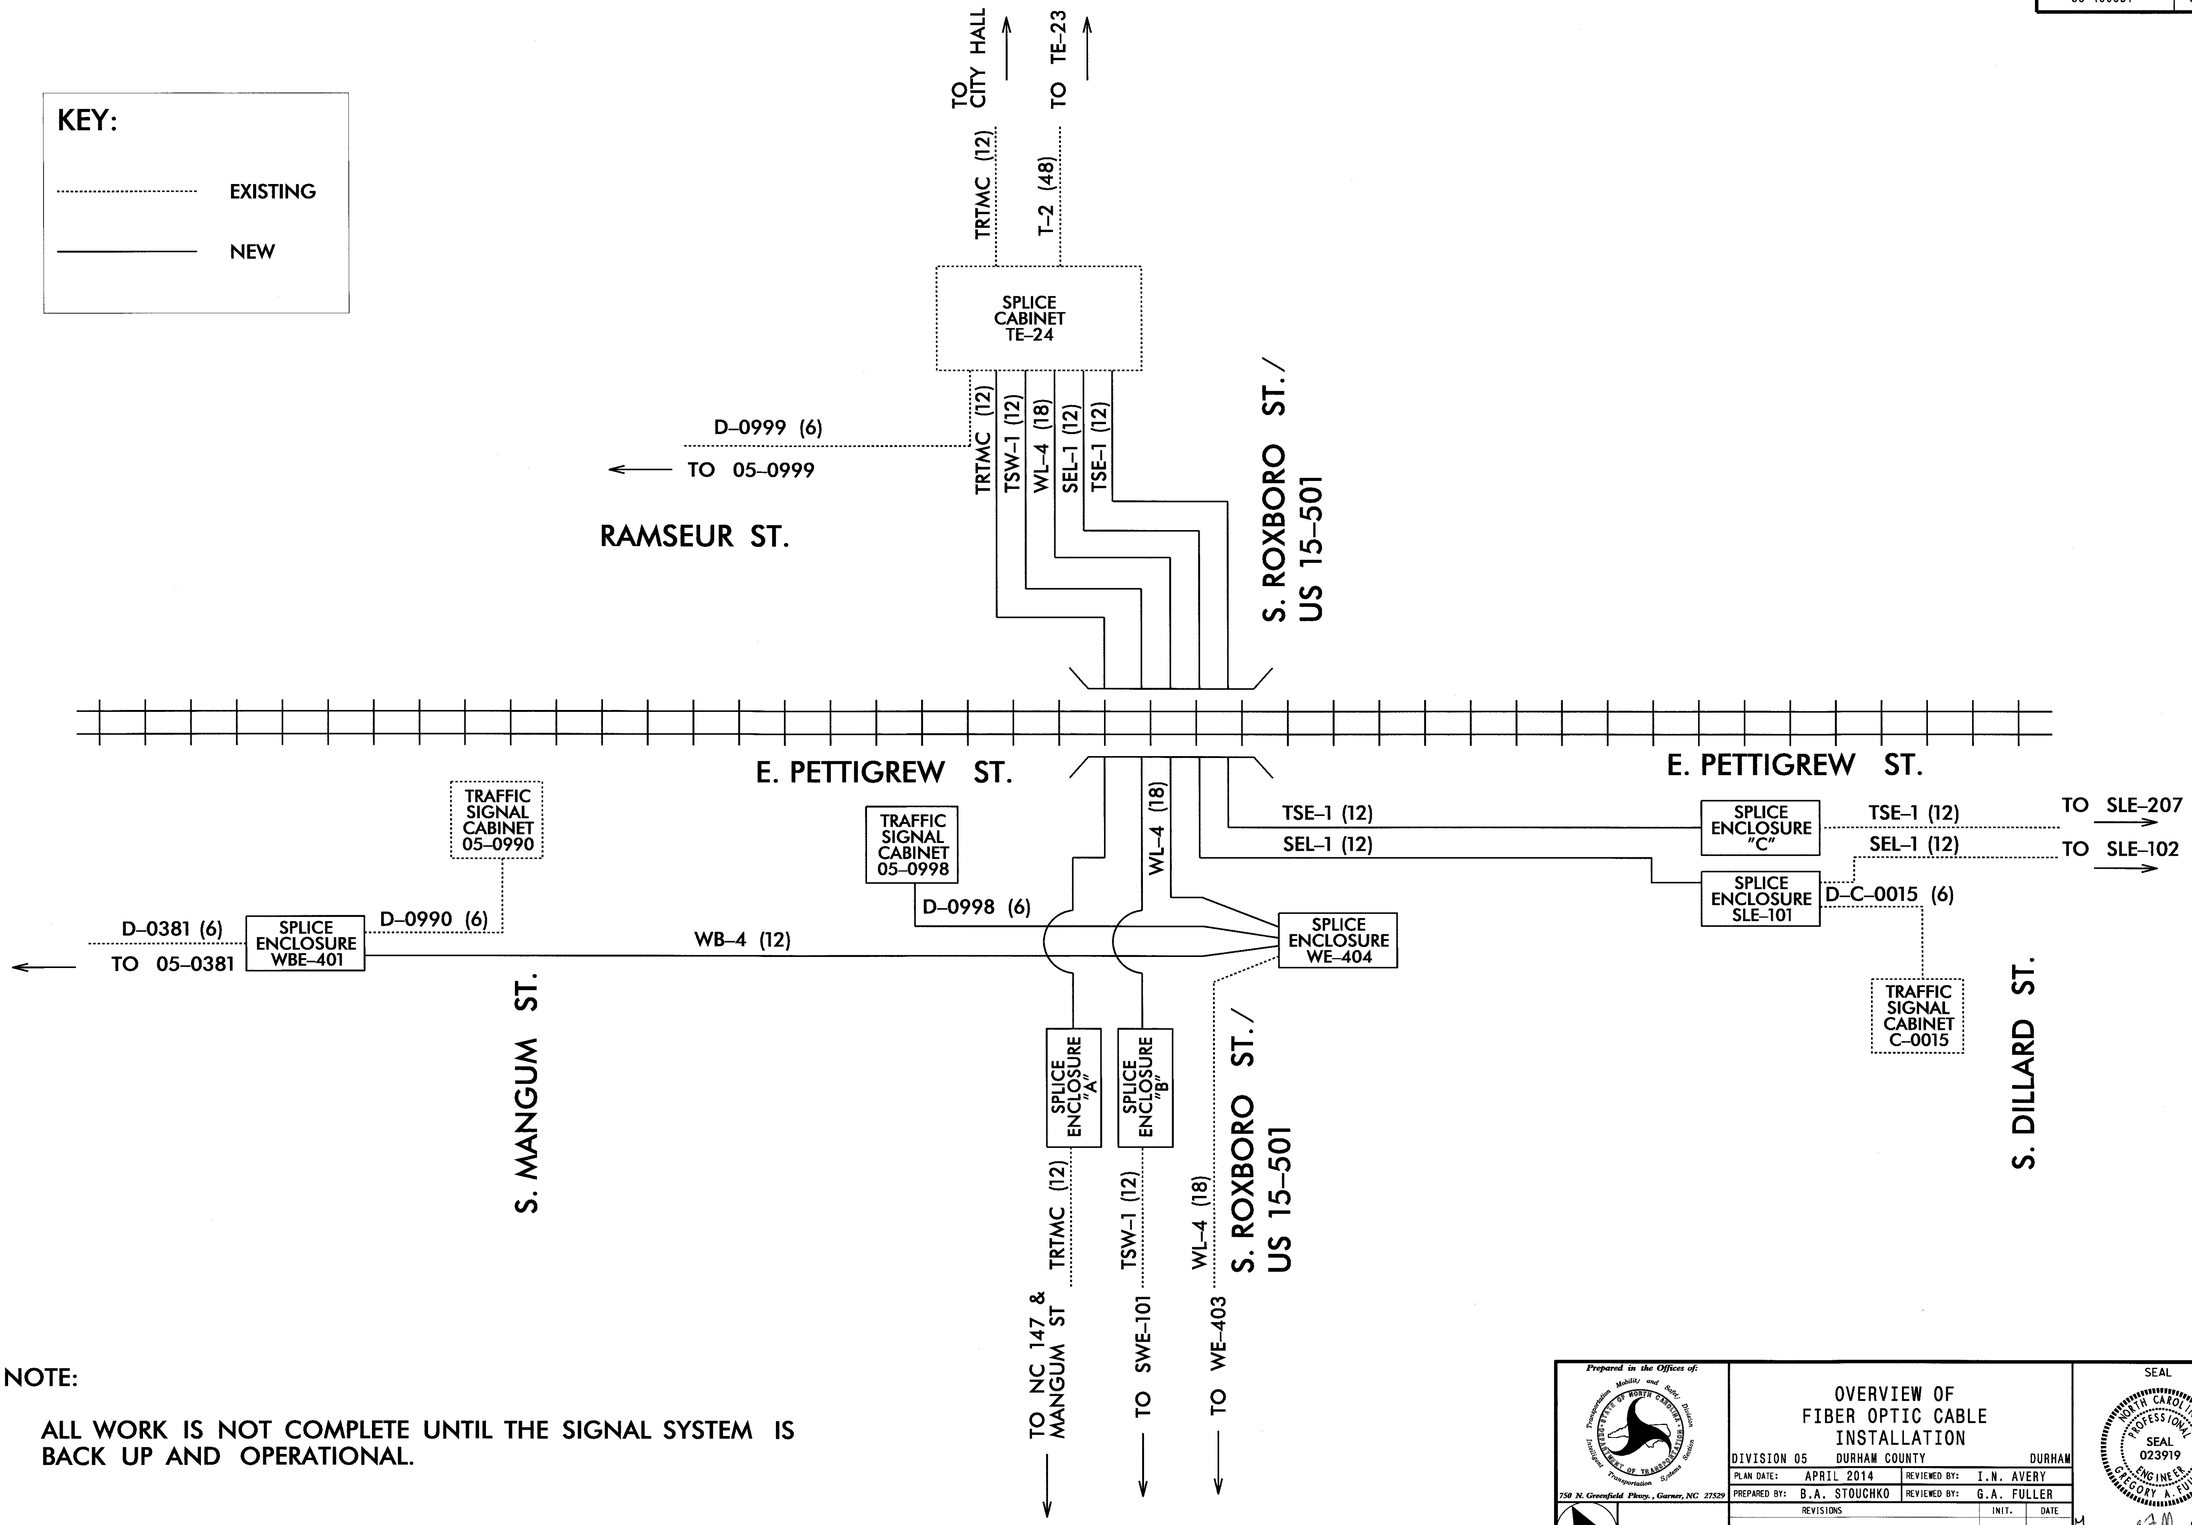

NOTE:

ALL WORK IS NOT COMPLETE UNTIL THE SIGNAL SYSTEM IS BACK UP AND OPERATIONAL.

Prepared in the Offices of:
Transportation Mobility and Safety Division
Intelligent Transportation Systems Section
750 N. Greenfield Pkwy., Garner, NC 27529

OVERVIEW OF FIBER OPTIC CABLE INSTALLATION

DIVISION 05 DURHAM COUNTY DURHAM

PLAN DATE:	APRIL 2014	REVIEWED BY:	I.N. AVERY
PREPARED BY:	B.A. STOUCHKO	REVIEWED BY:	G.A. FULLER

REVISIONS	INIT.	DATE

SEAL
NORTH CAROLINA PROFESSIONAL SEAL 023919 ENGINEER GREGORY A. FULLER

Gregory A. Fuller 5-15-14
SIGNATURE DATE

CADD Filename: