PROJECT REFERENCE NO.	SHEET NO.
SS-4905BT	SIG. 23

NOTES:

1. LASH FIBER AND CONTROL CABLE TOGETHER.
2. SEE "OVER HEIGHT DETECTOR CABLE INSTALLATION DETAIL" FOR ADDITIONAL INFORMATION.
3. SEE "US 15–501 BUSINESS NB (S. ROXBORO STREET) AT W. PETTIGREW STREET" ELECTRICAL DETAIL DRAWING FOR ADDITIONAL INFORMATION.

KEY:

OVERHEIGHT VEHICLE DETECTOR

EQUIPMENT CABINET

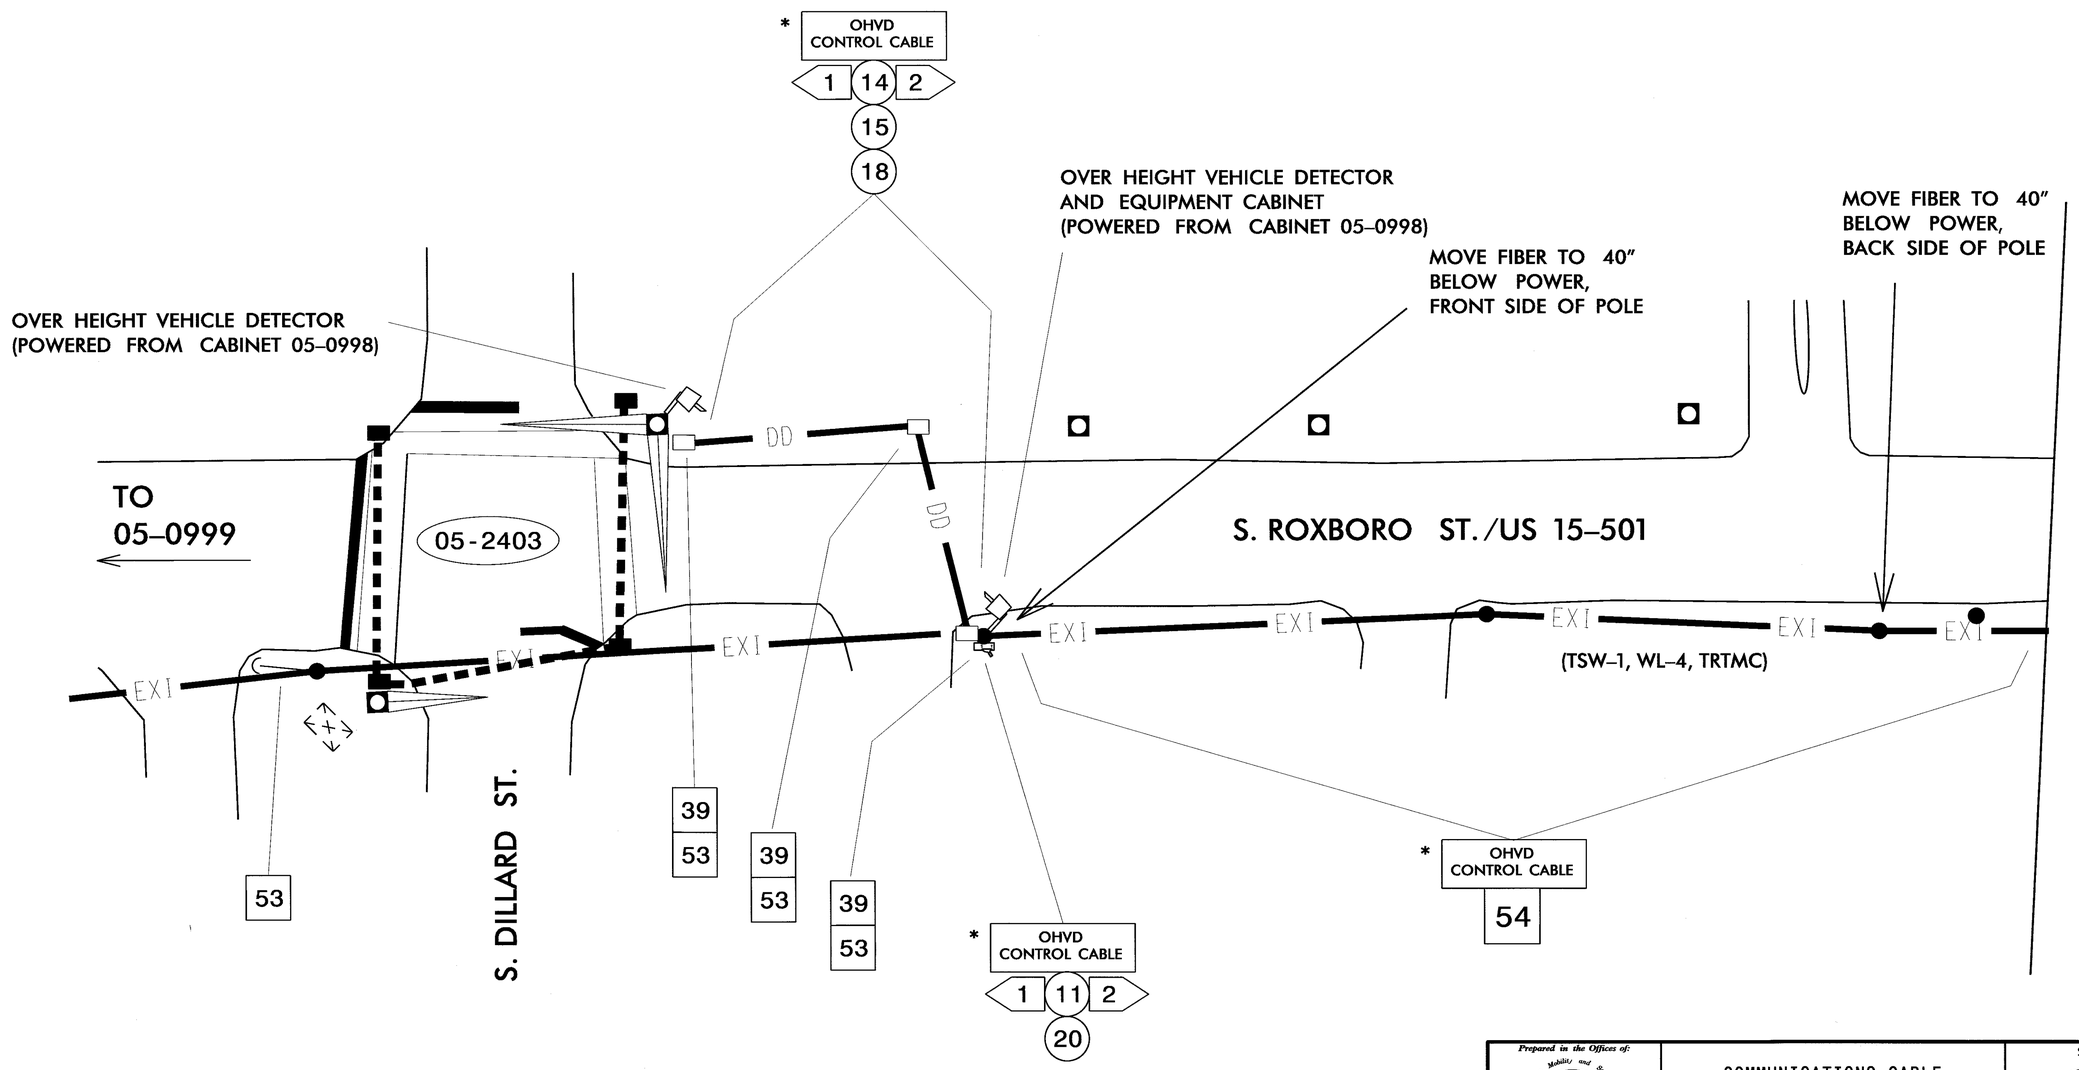

* OHVD CONTROL WIRING:
12 AWG–5 CONDUCTOR SIGNAL CABLE, IMSA 20–1

Prepared in the Offices of:
Transportation Mobility and Safety Division
Intelligent Transportation Systems Section
STATE OF NORTH CAROLINA DEPARTMENT OF TRANSPORTATION
750 N. Greenfield Pkwy., Garner, NC 27529

SCALE 0 20

COMMUNICATIONS CABLE AND CONDUIT ROUTING PLAN (ELECTRICAL CONNECTIONS)

DIVISION 05 DURHAM COUNTY DURHAM

PLAN DATE:	APRIL 2014	REVIEWED BY:	I.N. AVERY
PREPARED BY:	B.A. STOUCHKO	REVIEWED BY:	G.A. FULLER

REVISIONS	INIT.	DATE

SEAL
NORTH CAROLINA PROFESSIONAL SEAL 023919 ENGINEER GREGORY A. FULLER

Gregory A. Fuller 5-15-14
SIGNATURE DATE

CADD Filename: