PROJECT REFERENCE NO.	SHEET NO.
SS-4905BT	SIG. 15

NOTES:

1. OVERLASH TO EXISTING FIBER OPTIC CABLES.
2. ALL WORK IS NOT COMPLETE UNTIL THE SIGNAL SYSTEM IS BACK UP AND OPERATIONAL.

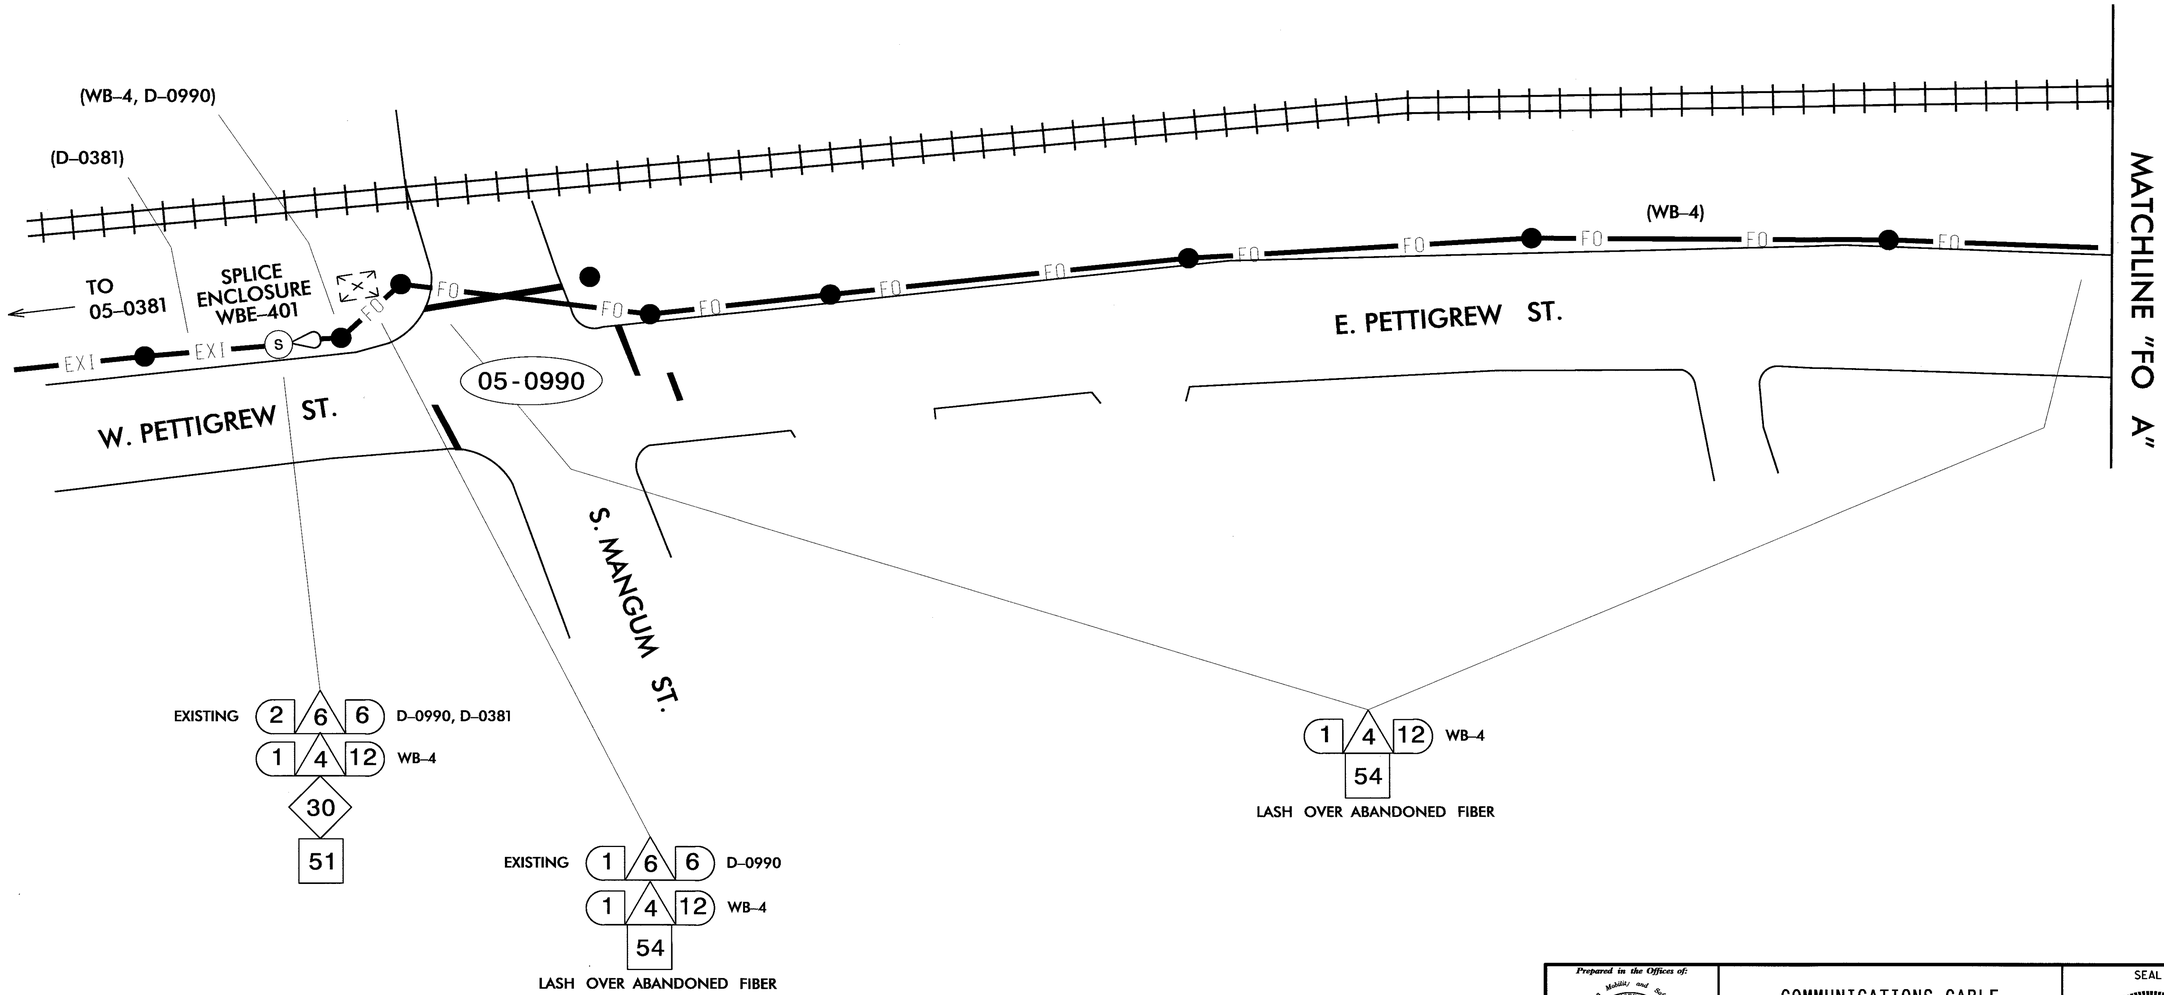

Prepared in the Offices of:
Transportation Mobility and Safety Division
Intelligent Transportation Systems Section
750 N. Greenfield Pkwy., Garner, NC 27529

SCALE 0 30

COMMUNICATIONS CABLE AND CONDUIT ROUTING PLAN (FIBER OPTICS)

DIVISION 05 DURHAM CO. DURHAM

PLAN DATE:	APRIL 2014	REVIEWED BY:	I.N. AVERY
PREPARED BY:	B.A. STOUCHKO	REVIEWED BY:	G.A. FULLER

REVISIONS	INIT.	DATE

SEAL
NORTH CAROLINA PROFESSIONAL SEAL 023919 ENGINEER GREGORY A. FULLER

SIGNATURE Gregory A. Fuller DATE 5-15-14

CADD Filename: