PROJECT REFERENCE NO.	SHEET NO.
SS-4905BT	SIG. 26

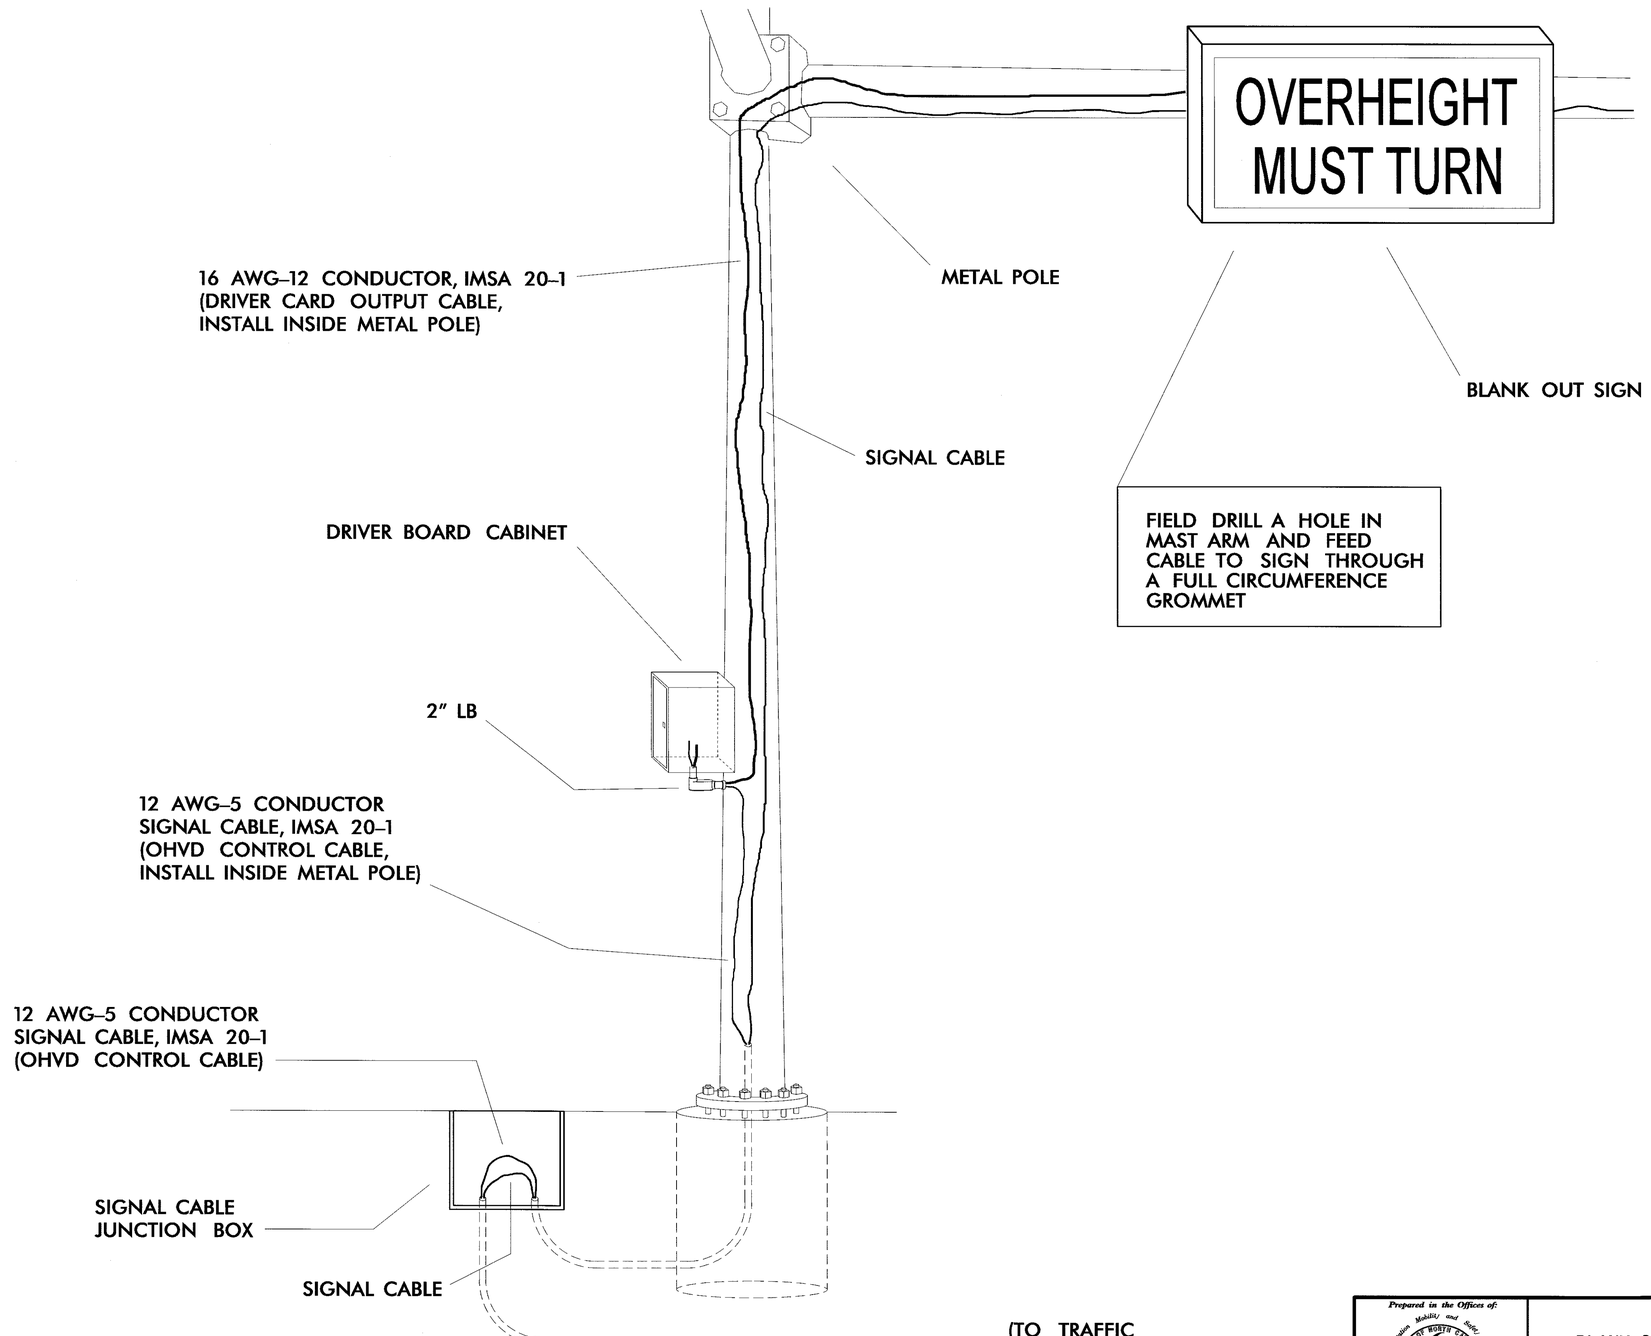

Prepared in the Offices of:

Transportation Mobility and Safety Division
STATE OF NORTH CAROLINA DEPARTMENT OF TRANSPORTATION
Intelligent Transportation Systems Section

750 N. Greenfield Pkwy., Garner, NC 27529

BLANK OUT SIGN ASSEMBLY
CABLE INSTALLATION DETAIL

DIVISION: 05 DURHAM CO. DURHAM

PLAN DATE: APRIL 2014 REVIEWED BY: I.N. AVERY

PREPARED BY: B.A. STOUCHKO REVIEWED BY: G.A. FULLER

REVISIONS	INIT.	DATE

SEAL

NORTH CAROLINA PROFESSIONAL SEAL 023919 ENGINEER GREGORY A. FULLER

SIGNATURE DATE 5-15-14

CADD Filename: