PROJECT REFERENCE NO.	SHEET NO.
50138.3.FS26	1

W-5601Y, DURHAM COUNTY OPEN GRADED ASPHALT FRICTION COURSE ON I-85 NB

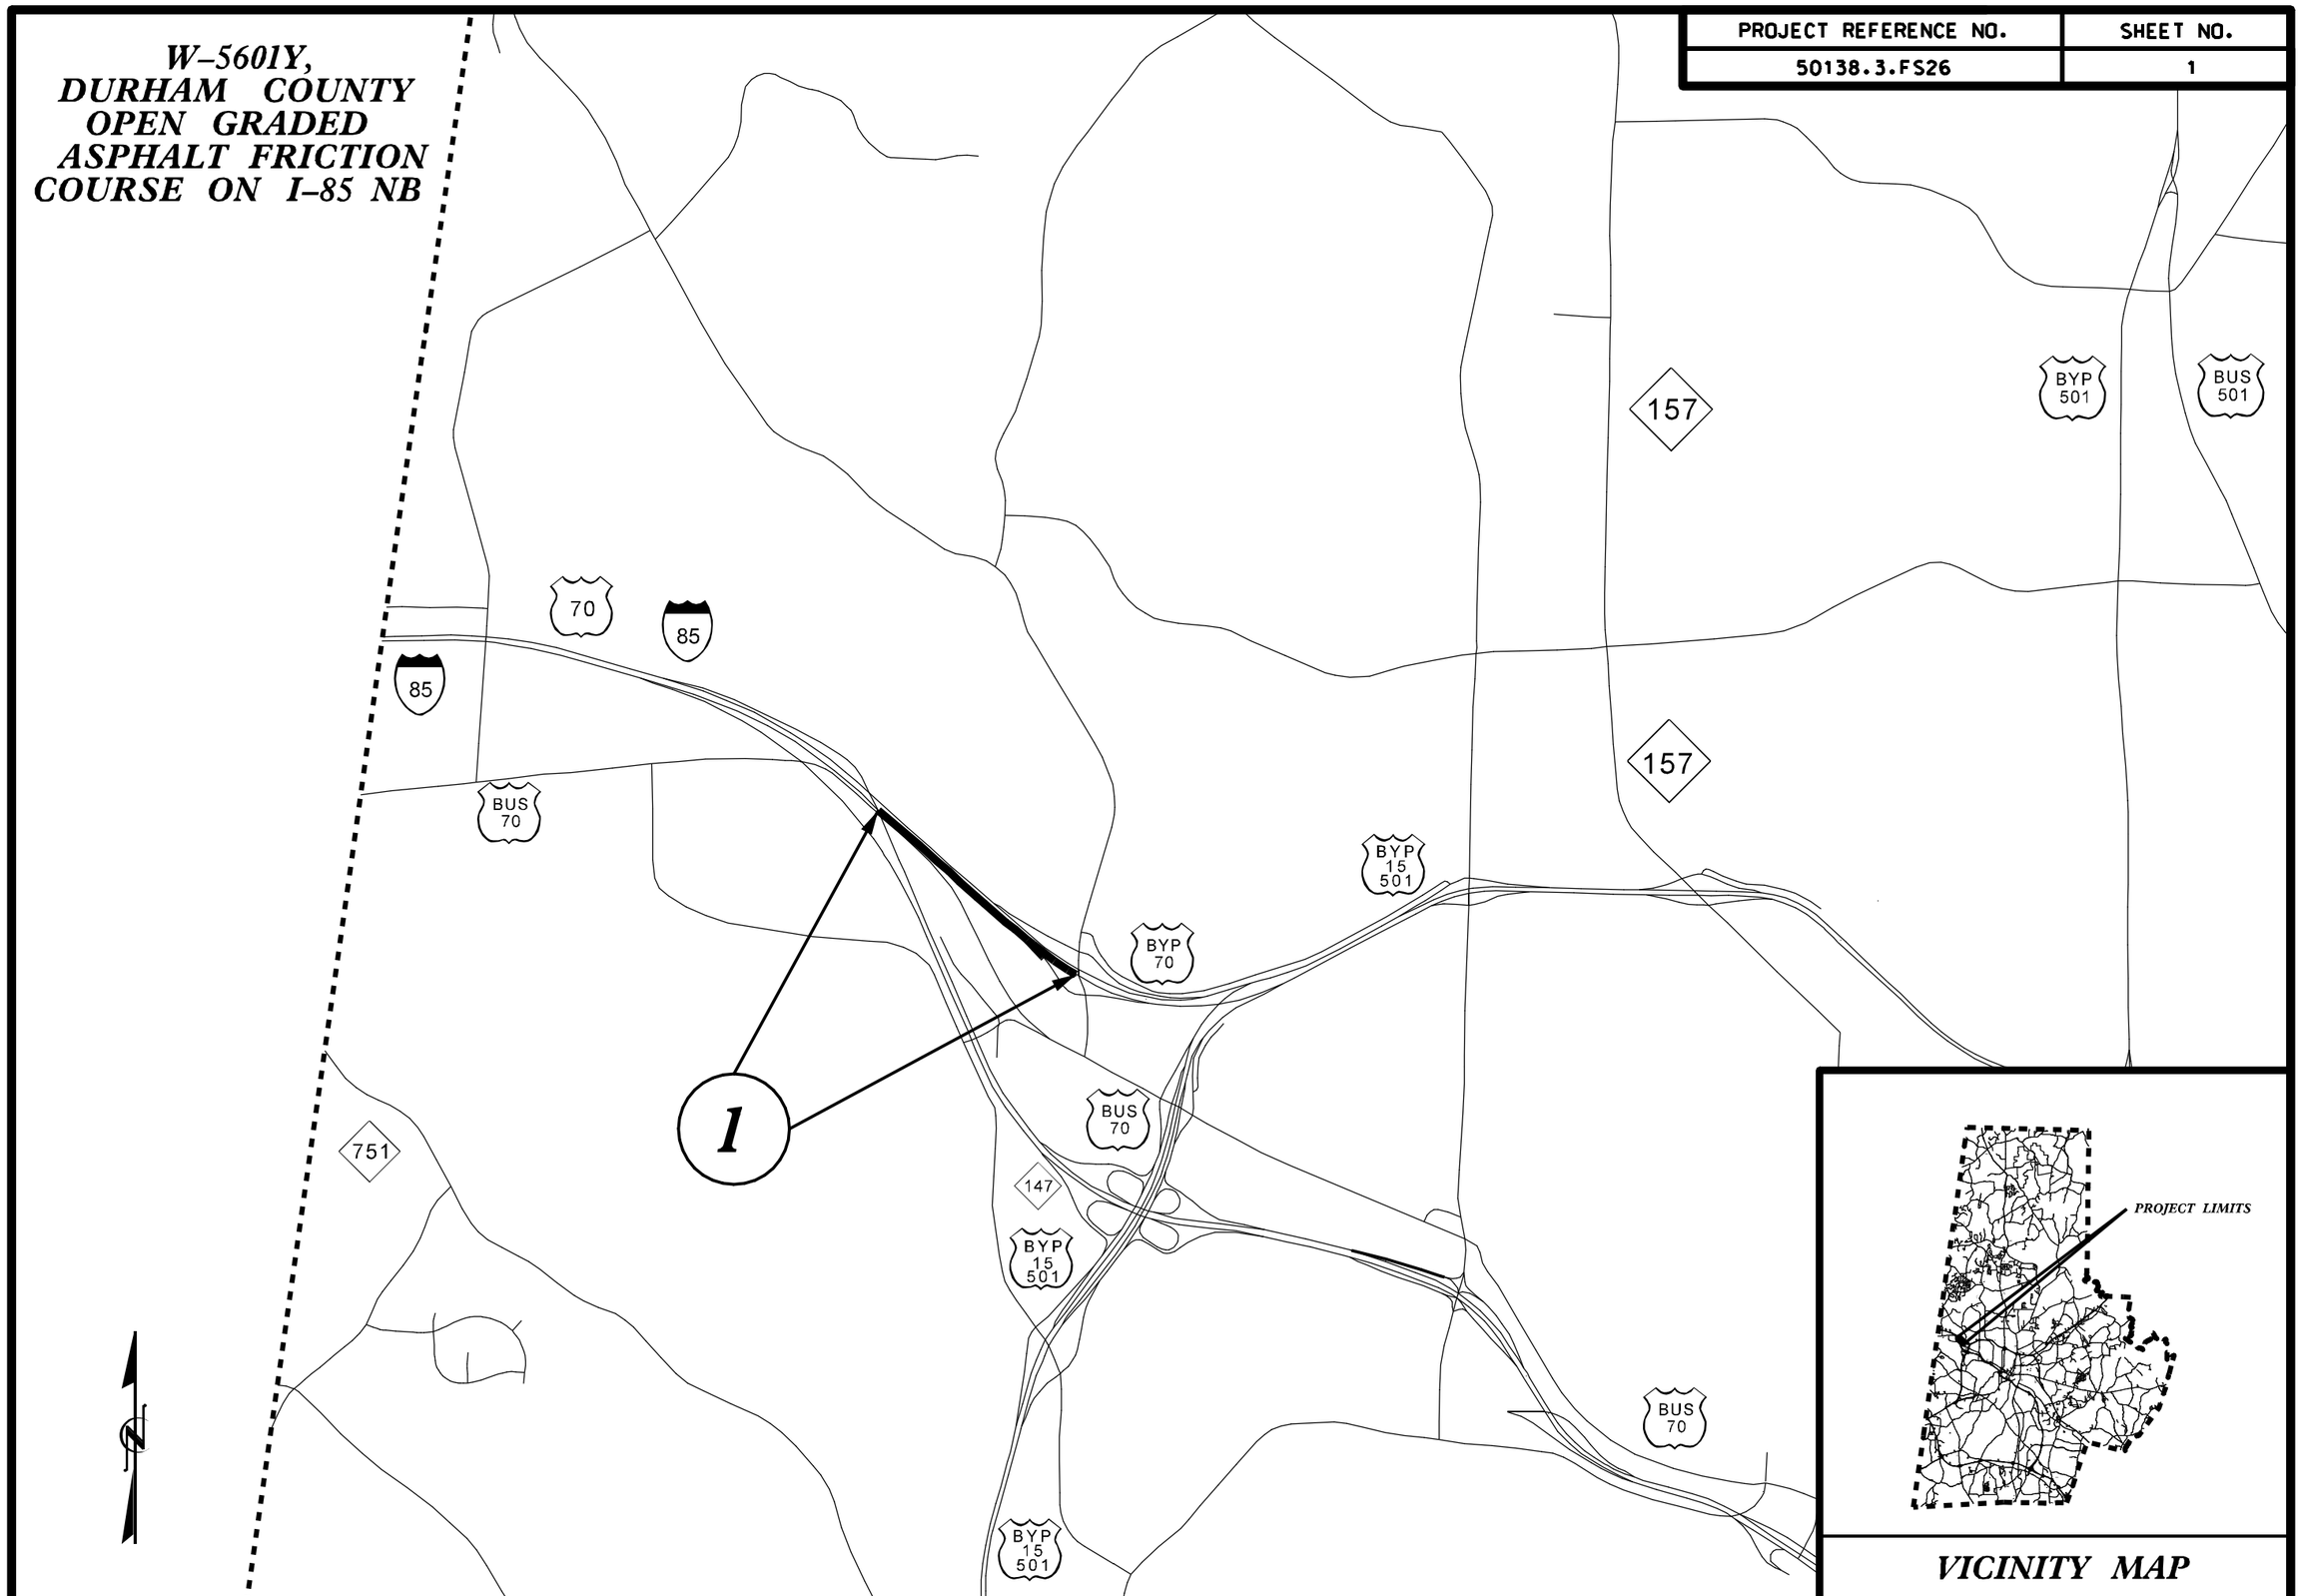

VICINITY MAP