DocuSign Envelope ID: 6AF55019-F730-45D0-ADF0-CC26DA050E81

INTERSECTION DETAIL SHEET

PROJECT REFERENCE NO.	SHEET NO.
SS-4905BM	2B-1
R/W SHEET NO.	

ROADWAY DESIGN ENGINEER
5/15/2015
NORTH CAROLINA PROFESSIONAL SEAL 034371 ENGINEER BRANDON W. JOHNSON
DocuSigned by: Brandon W. Johnson
6A29A2BE0C9B45F...

Prepared in the Office of: SUMMIT DESIGN AND ENGINEERING SERVICES
NC FIRM LICENSE No: P-0339
504 Meadowlands Drive
Hillsborough, NC 27278
(919) 732-3883
(919) 732-6676 (FAX)

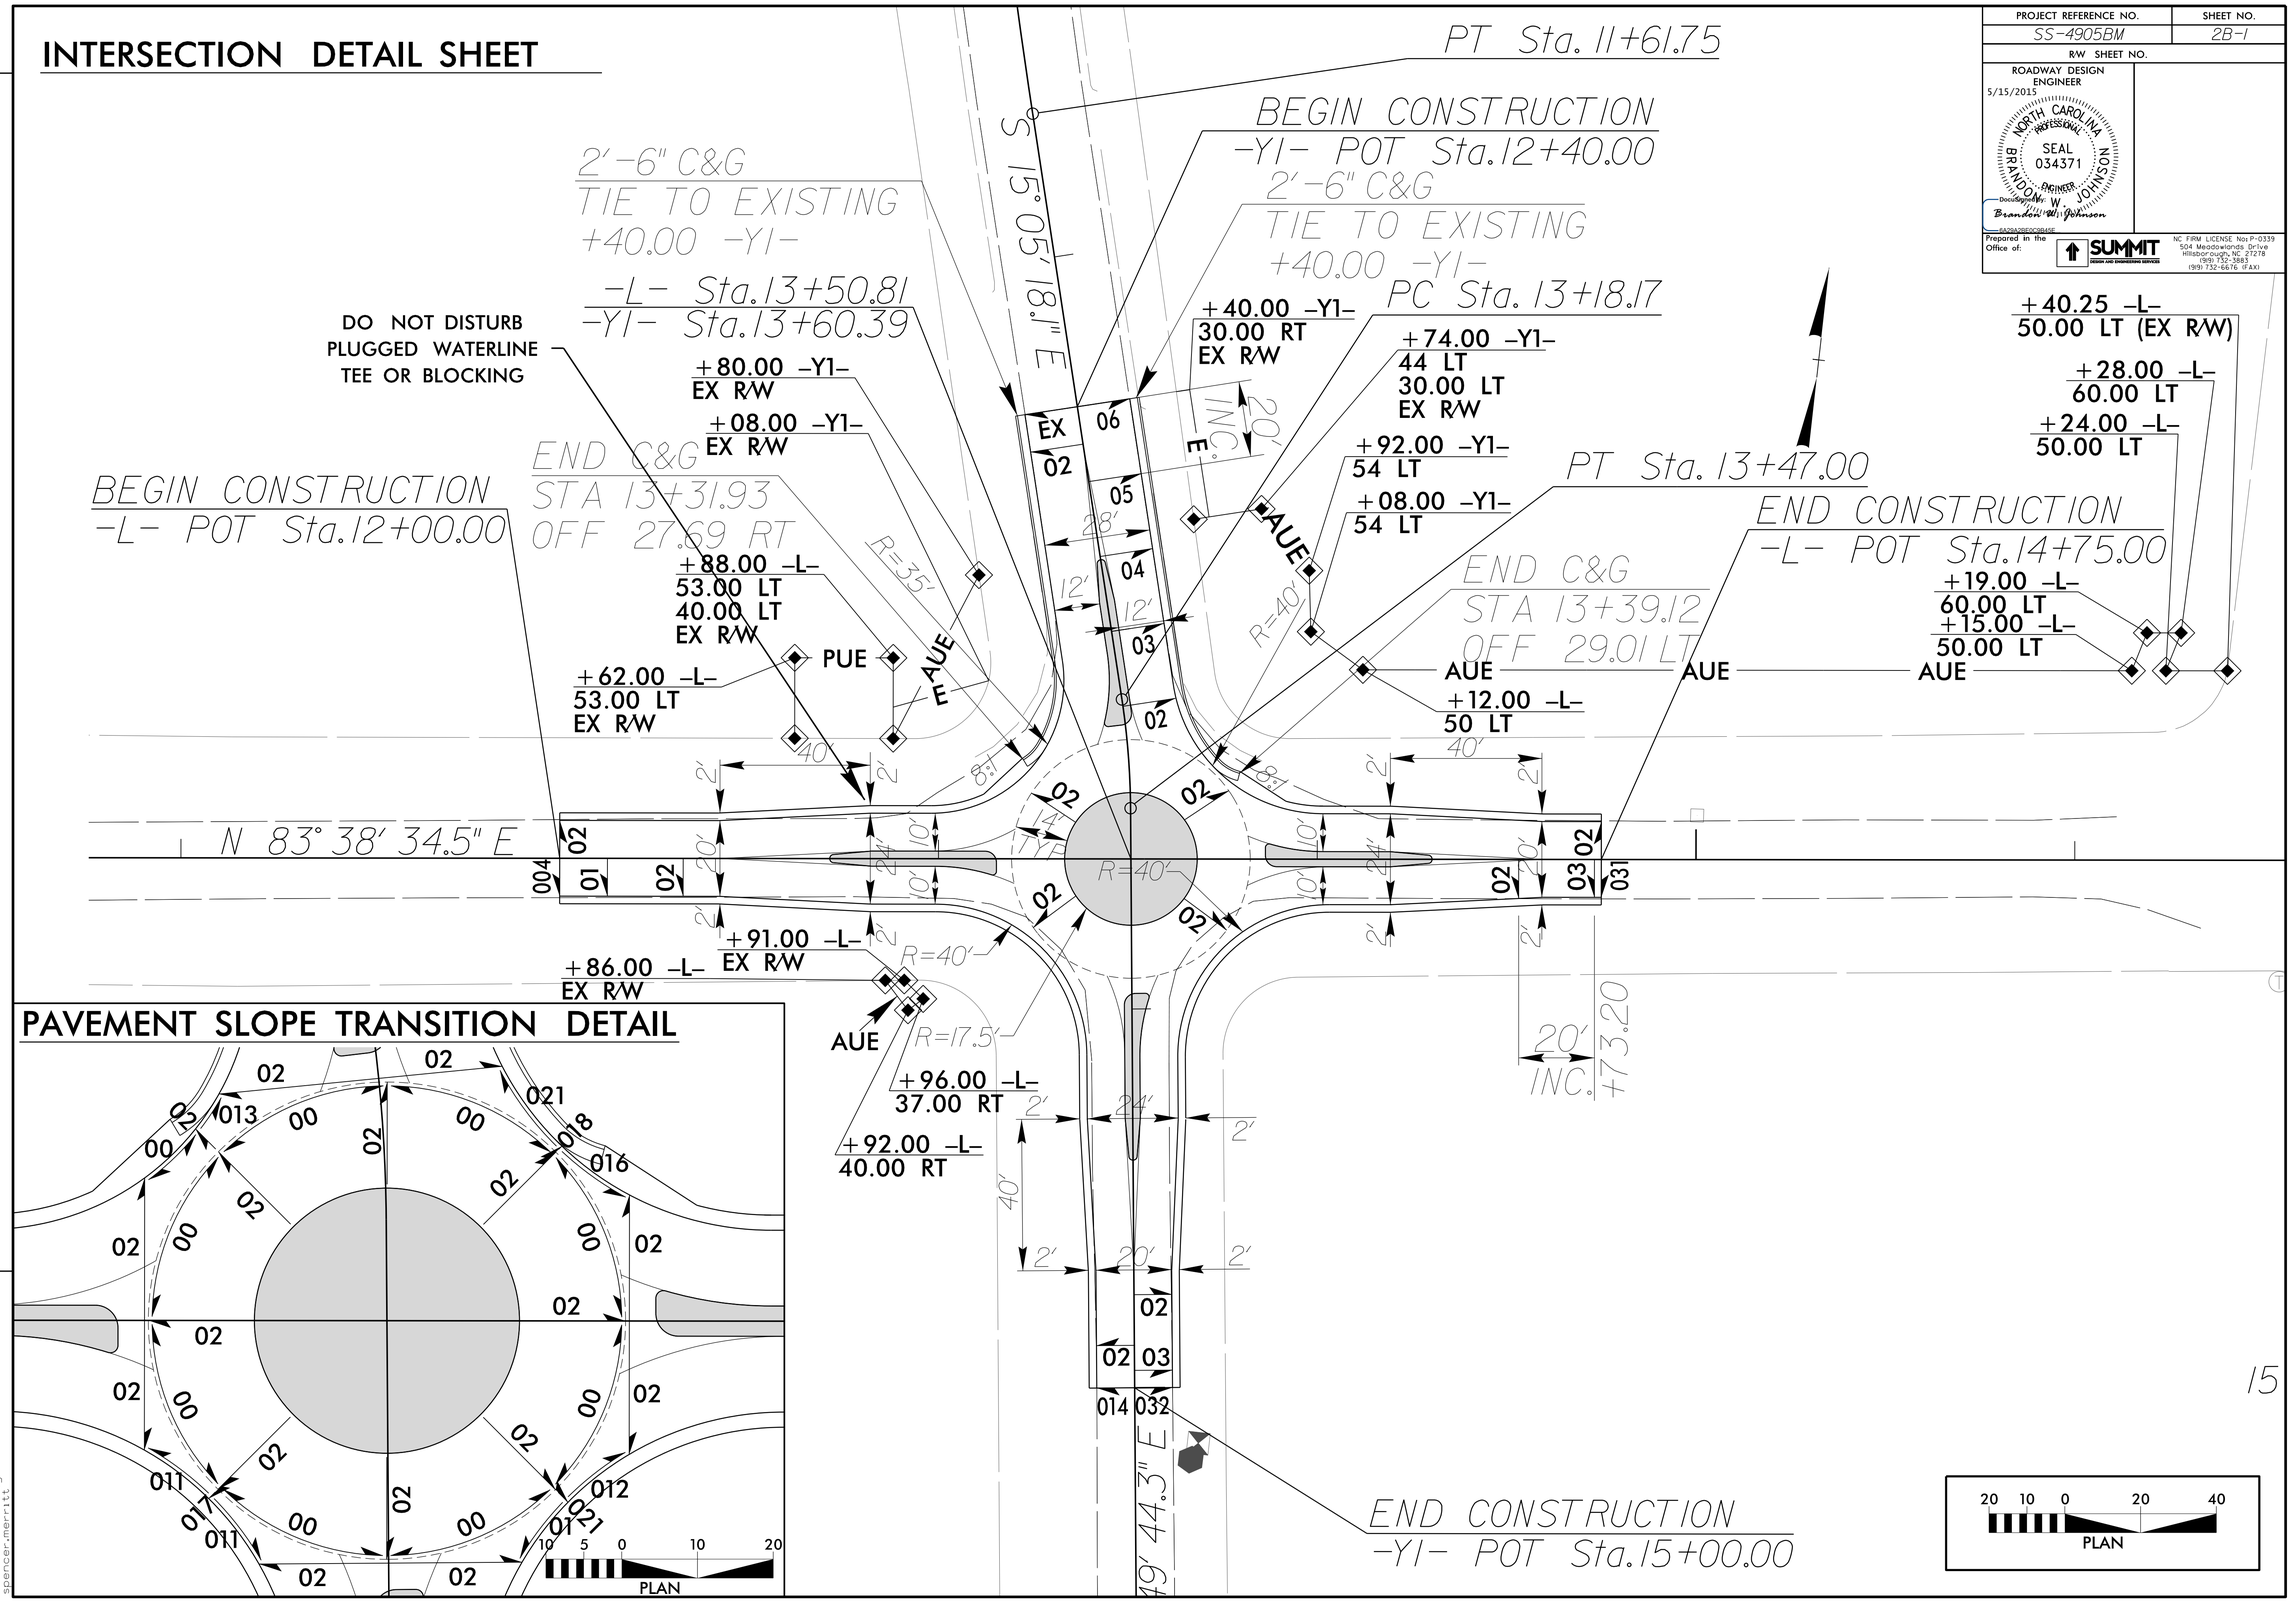

REVISIONS

15-MAY-2015 09:20
R:\Rdy\Typ22B.dgn
spencer.merritt