PROJECT REFERENCE NO.	SHEET NO.
SS4905BM	EC-8
R/W SHEET NO.	
ROADWAY DESIGN ENGINEER	HYDRAULICS ENGINEER

Prepared in the Office of: SUMMIT DESIGN AND ENGINEERING SERVICES
NC FIRM LICENSE Nos P-0339
504 Meadowlands Drive
Hillsborough, NC 27278
(919) 732-3883
(919) 732-6676 (FAX)

Prepared in the Office of: ECOLOGICAL ENGINEERING
NC FIRM LICENSE No: F-148
151 SE Cary Parkway
Suite 12
Cary, NC 27518
(919) 557-0929

FOR DIMENSIONS, SUPER TRANSITIONS, STATIONS & OFFSET, SEE SHEET 2B

FOR -L- & -Y1- PROFILES SEE SHEET 5

DETAIL 1
SPECIAL CUT DITCH
(Not to Scale)

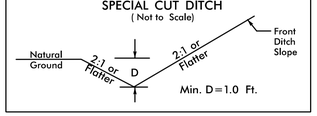

FROM STA 11+58 L TO STA 13+00 L LT
FROM STA 14+00 L TO STA 14+89 L LT

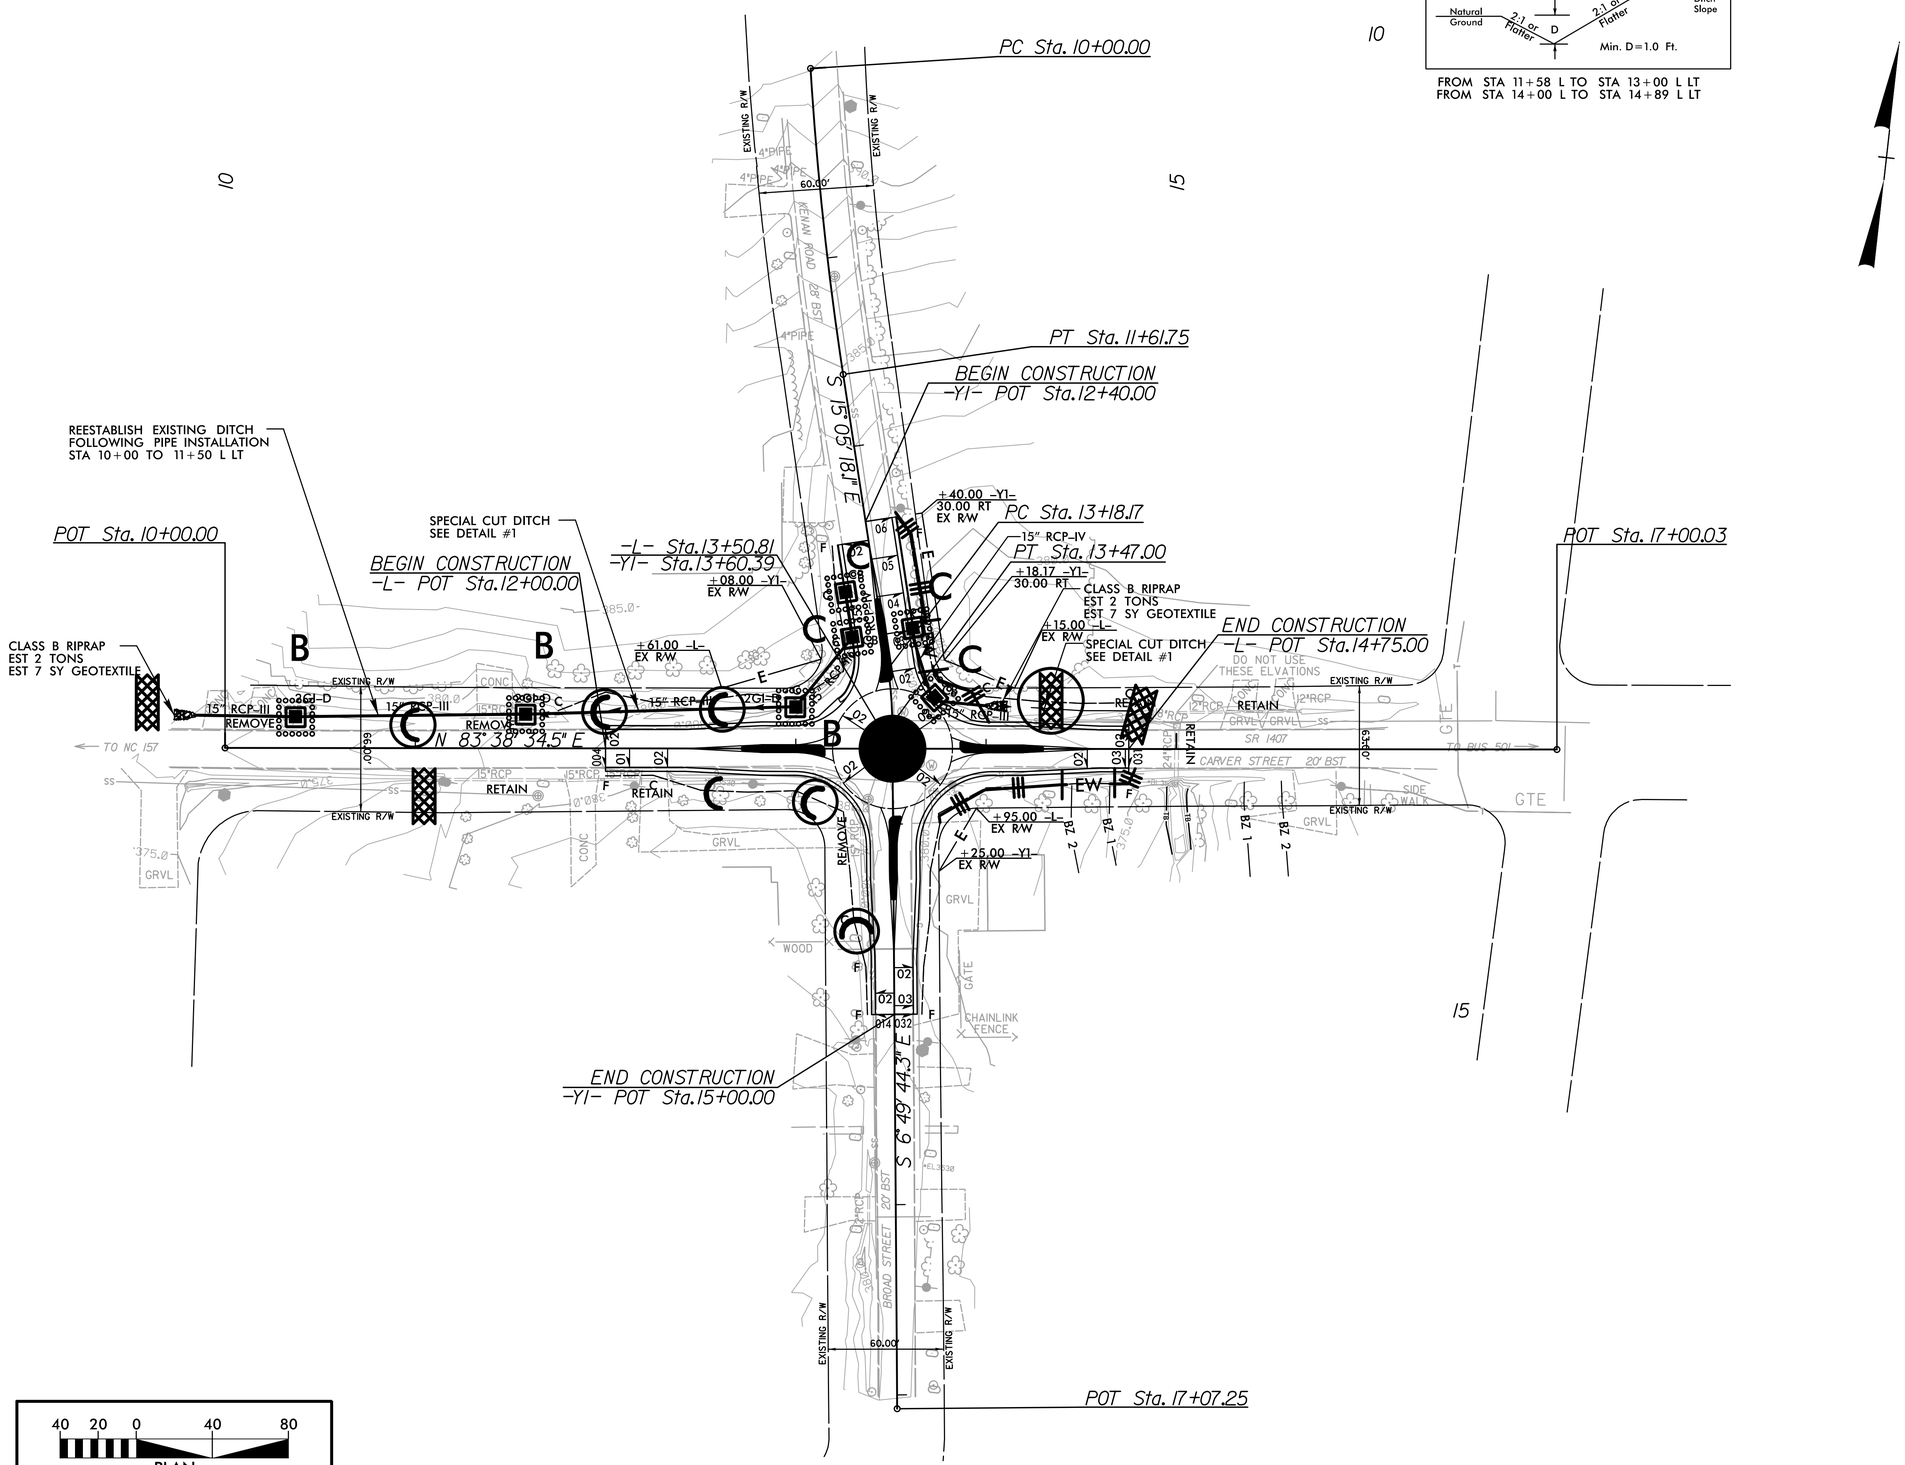

40 20 0 40 80
PLAN

REVISIONS

H:\PM
P:\10000_Consultants\10512 Summit Consulting\10512-010 Div 5 SS-4905BM Broad_Carver\Design\Environmental\Design\RBT_REU_EC_DSN_FINAL_PSH_07.dgn
rebrabo1