DocuSign Envelope ID: 6AF55019-F730-45D0-ADF0-CC26DA050E81

PROJECT REFERENCE NO.	SHEET NO.
SS-4905BM	UC-1
DESIGNED BY:	5/15/2015
DRAWN BY:	
CHECKED BY:	
APPROVED BY:	
REVISED:	
NORTH CAROLINA DEPARTMENT OF TRANSPORTATION	
UTILITIES ENGINEERING SEC. PHONE:(919)707-6690 FAX:(919)250-4151	UTILITY CONSTRUCTION PLANS ONLY

NORTH CAROLINA PROFESSIONAL SEAL 034371 ENGINEER BRANDON W. JOHNSON

DocuSigned by: Brandon W. Johnson

UTILITY CONSTRUCTION

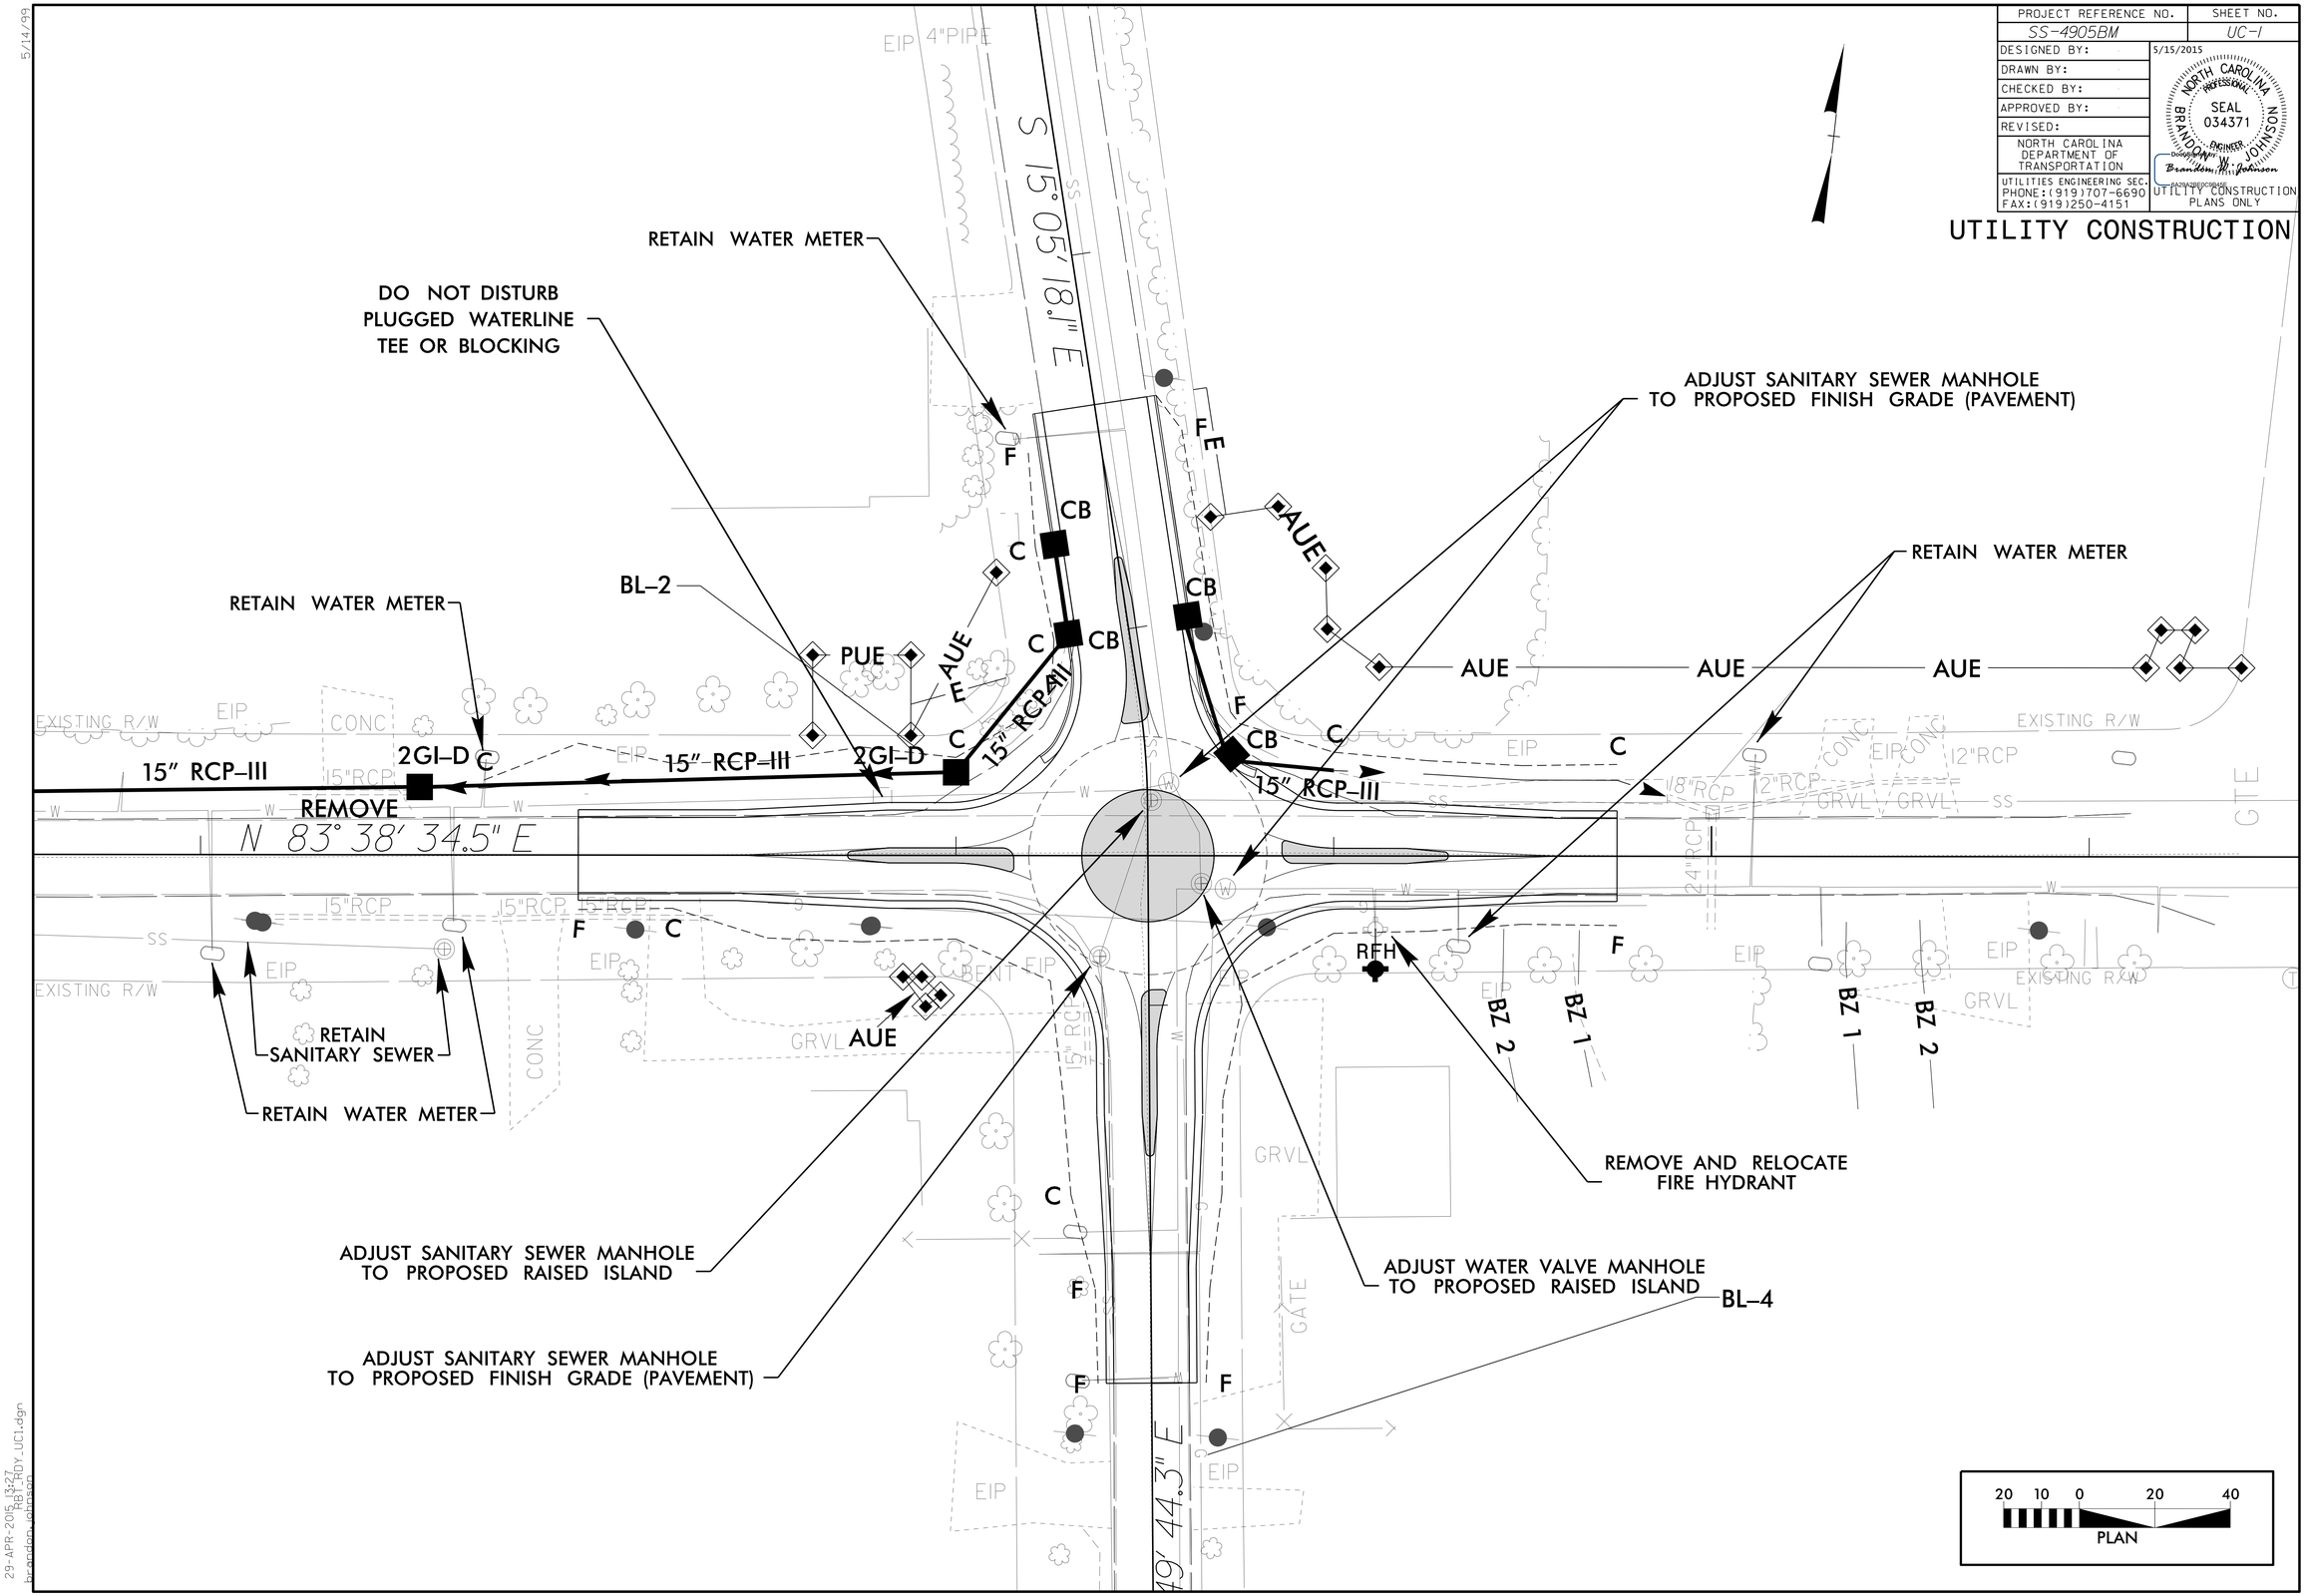

5/14/99

29-APR-2015 13:27
brandon.johnson
R:\PROJ\UC1.dgn