PROJECT REFERENCE NO.	SHEET NO.
SS4905BM	EC-7
R/W SHEET NO.	
ROADWAY DESIGN ENGINEER	HYDRAULICS ENGINEER

Prepared in the Office of: SUMMIT DESIGN AND ENGINEERING SERVICES
NC FIRM LICENSE Nos P-0339
504 Meadowlands Drive
Hillsborough, NC 27278
(919) 732-3883
(919) 732-6676 (FAX)

Prepared in the Office of: ECOLOGICAL ENGINEERING
NC FIRM LICENSE No: F-148
1516 SE Cary Parkway
Suite 101
Cary, NC 27518
(919) 557-0929

FOR DIMENSIONS, SUPER TRANSITIONS, STATIONS & OFFSET, SEE SHEET 2B

FOR -L- & -Y1- PROFILES SEE SHEET 5

CLEARING AND GRUBBING
EROSION CONTROL FOR
CONSTRUCTION SHEET 4

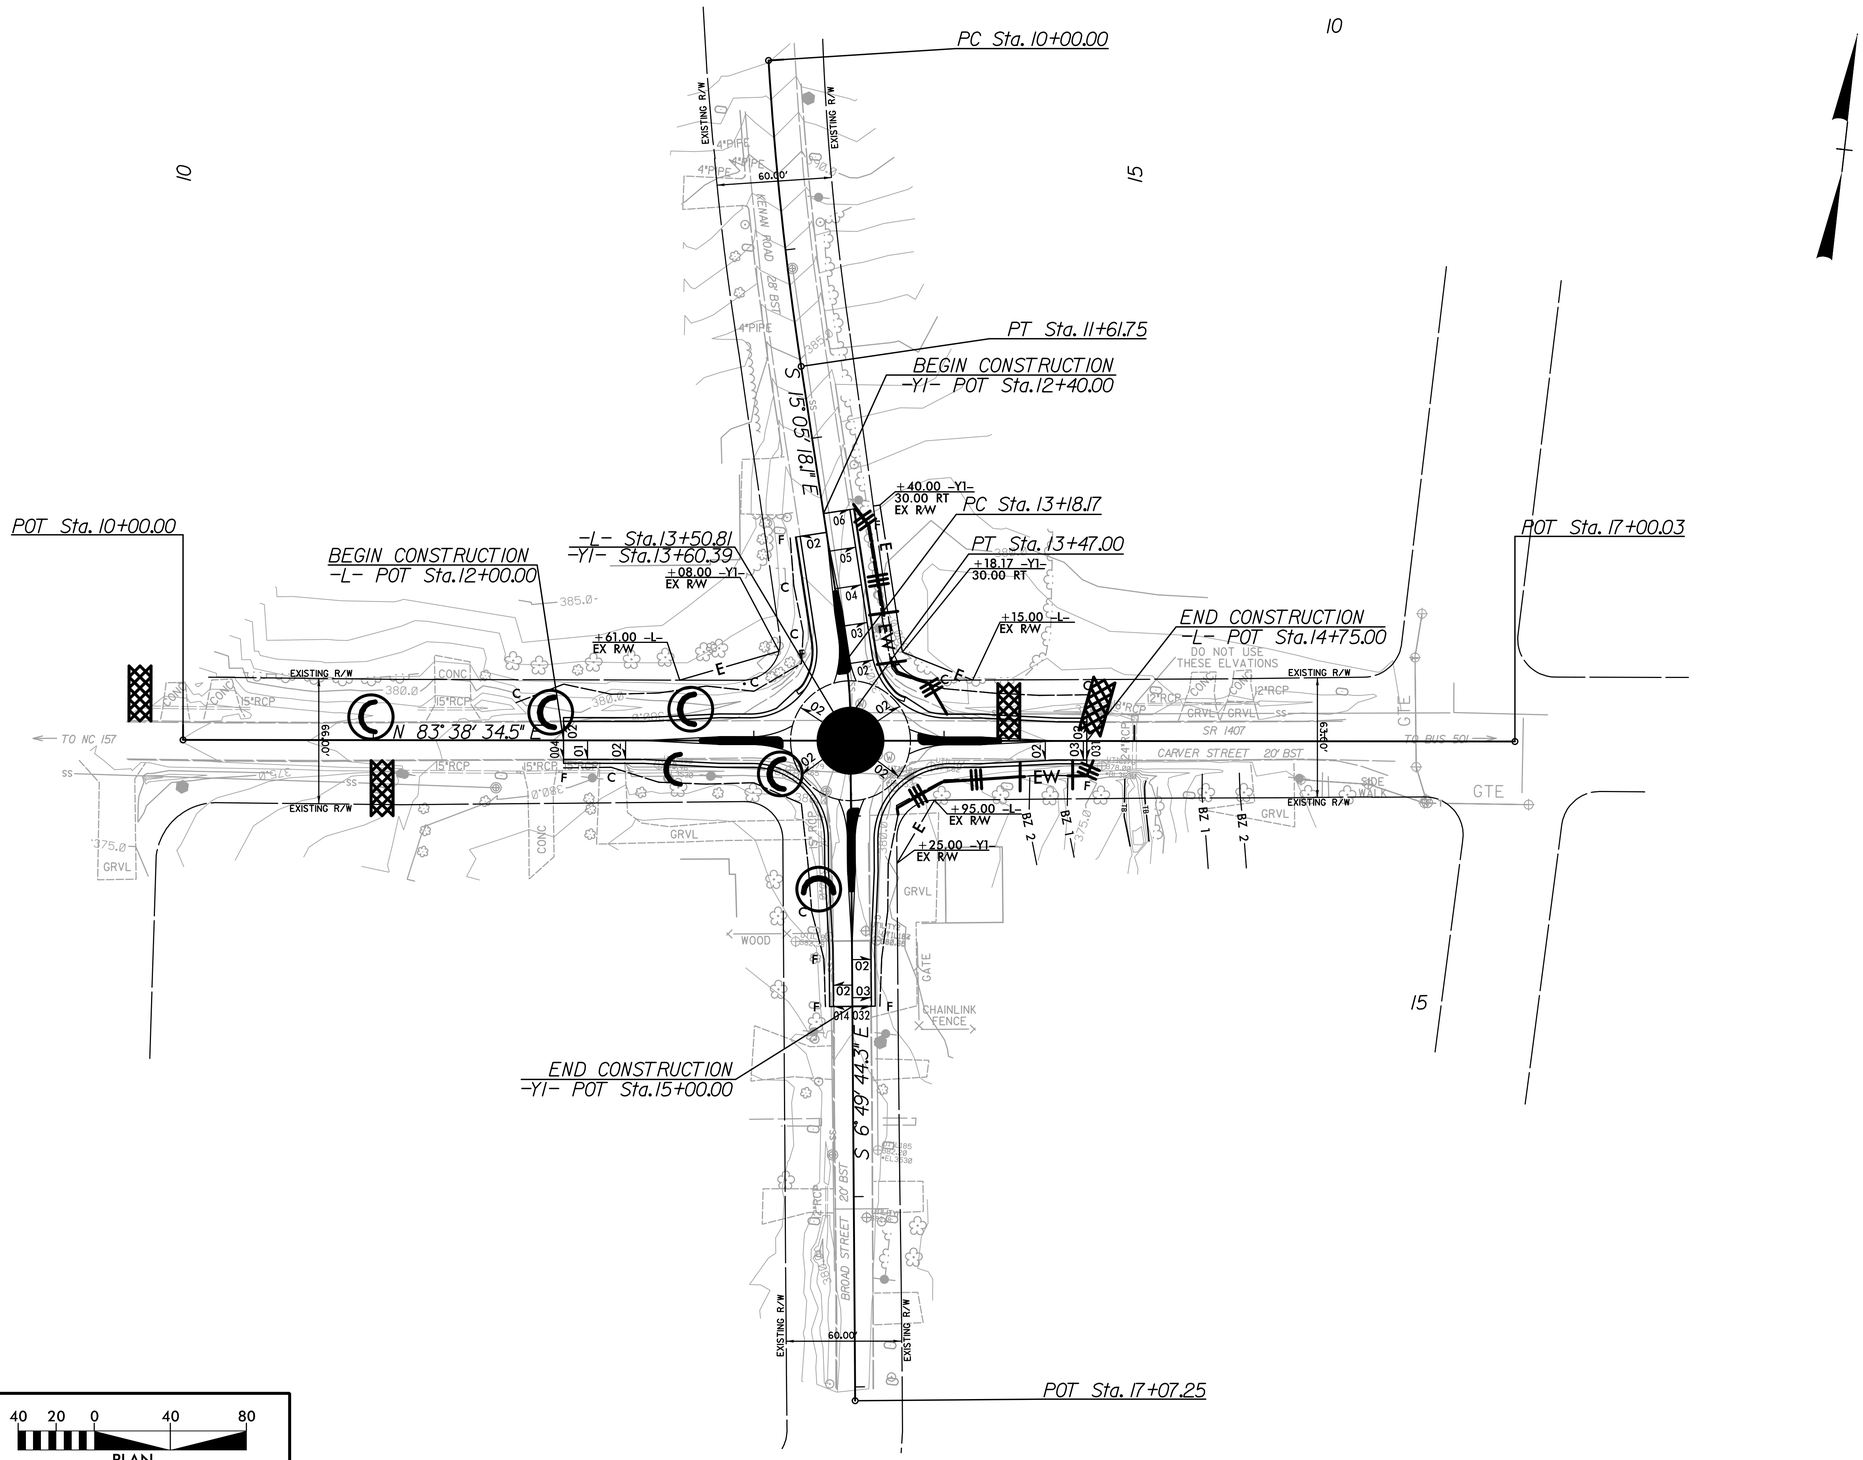

40 20 0 40 80
PLAN

REVISIONS

J:6:08 PM
P:\10000 Consultants\10512 Summit Consulting\10512-010 Div 5 SS-4905BM Broad_Carver\Design\Environmental\Design\RBT_REU_EC_DSN_CG_PSH_06.dgn
rs1GF-05.01