DocuSign Envelope ID: 6AF55019-F730-45D0-ADF0-CC26DA050E81

Prepared in the Office of: SUMMIT DESIGN AND ENGINEERING SERVICES
NC FIRM LICENSE No: P-0339
504 Meadowlands Drive
Hillsborough, NC 27278
(919) 732-3883
(919) 732-6676 (FAX)

Prepared in the Office of: ECOLOGICAL ENGINEERING
NC FIRM LICENSE No: F-148
1151 SE Cary Parkway
Suite 101
Cary, NC 27518
(919) 557-0929

PROJECT REFERENCE NO.	SHEET NO.
SS-4905BM	5

ROADWAY DESIGN ENGINEER
5/15/2015
NORTH CAROLINA PROFESSIONAL SEAL 034371 ENGINEER BRANDON W. JOHNSON
DocuSigned by: Brandon W. Johnson
A2A2A2BEDC9B45E...

HYDRAULICS ENGINEER
5/15/2015
NORTH CAROLINA PROFESSIONAL SEAL 20147 ENGINEER FRANK F. FLEMING
DocuSigned by: Frank F. Fleming
B1DD271A8FE44A...

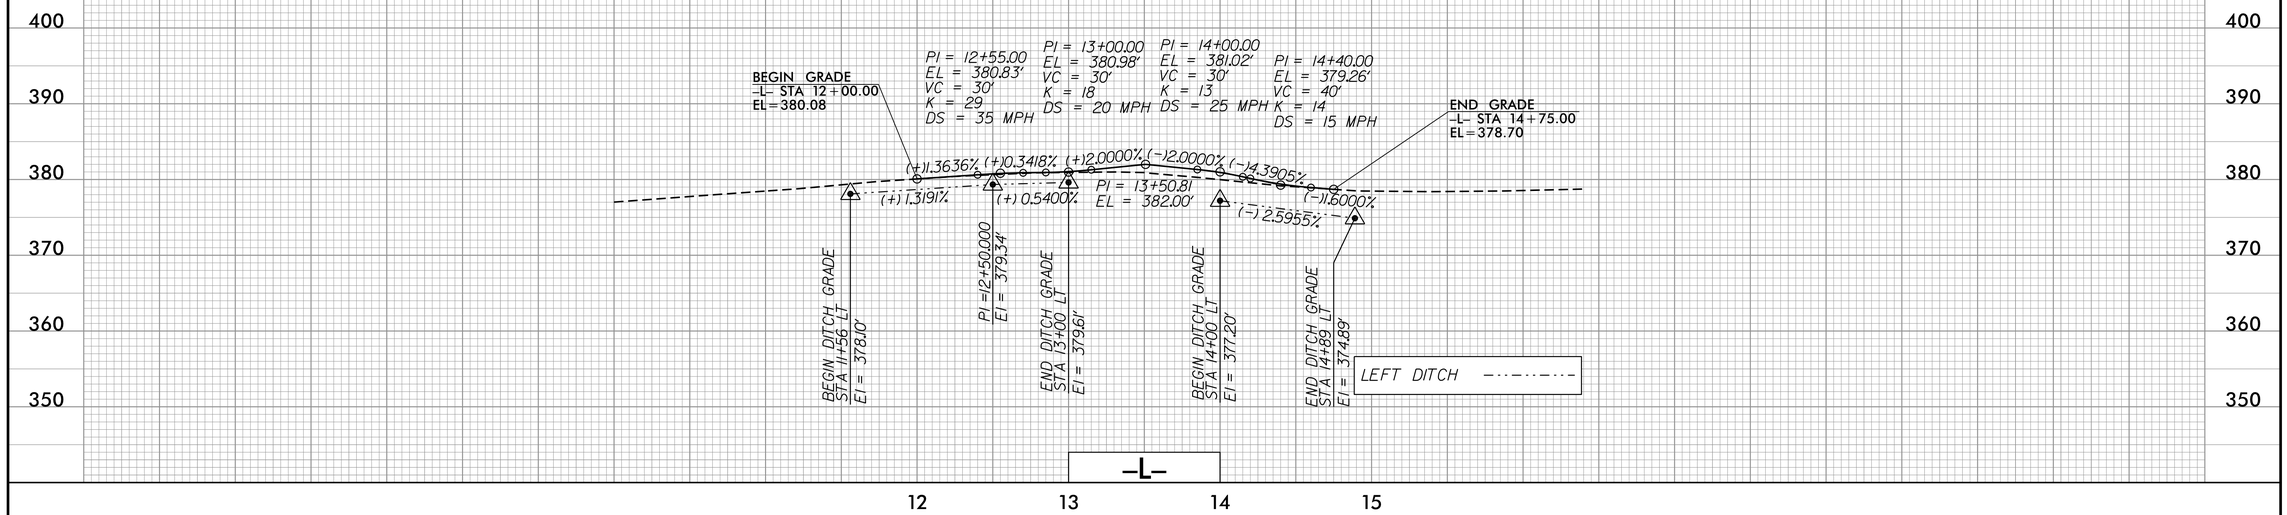

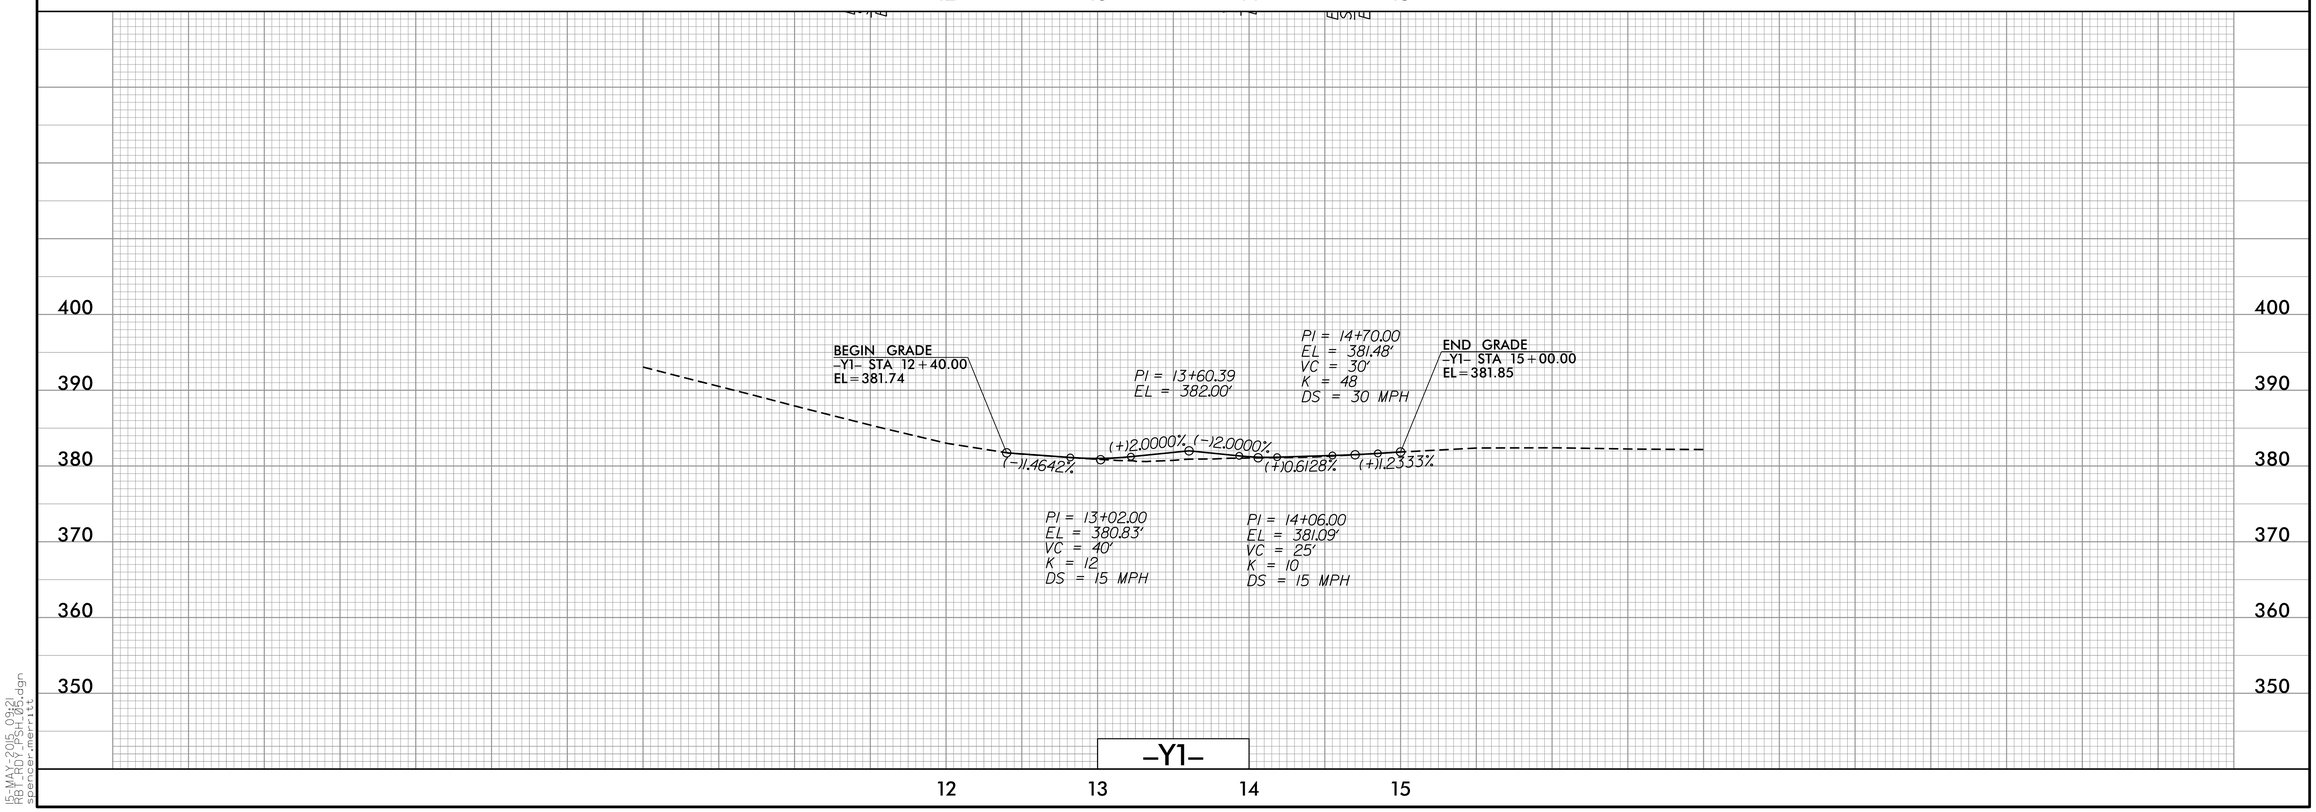

15-MAY-2015 09:21
R:\Hydro\PSH_026.dgn
spencer.merritt