27 Wake S - Wake County	
PROJECT REFERENCE NO.	SHEET NO.
2026CPT.05.10.20921.1 2026CPT.05.10.20922.1	12

Map 53: SR-3833 (Holland Farms Way)
From SR-2726 (Harvey Johnson Rd) to Dead End

Map 54: SR-3834 (Country Brooke Dr)
From SR-3833 (Holland Farms Way) to Cul-de-sac

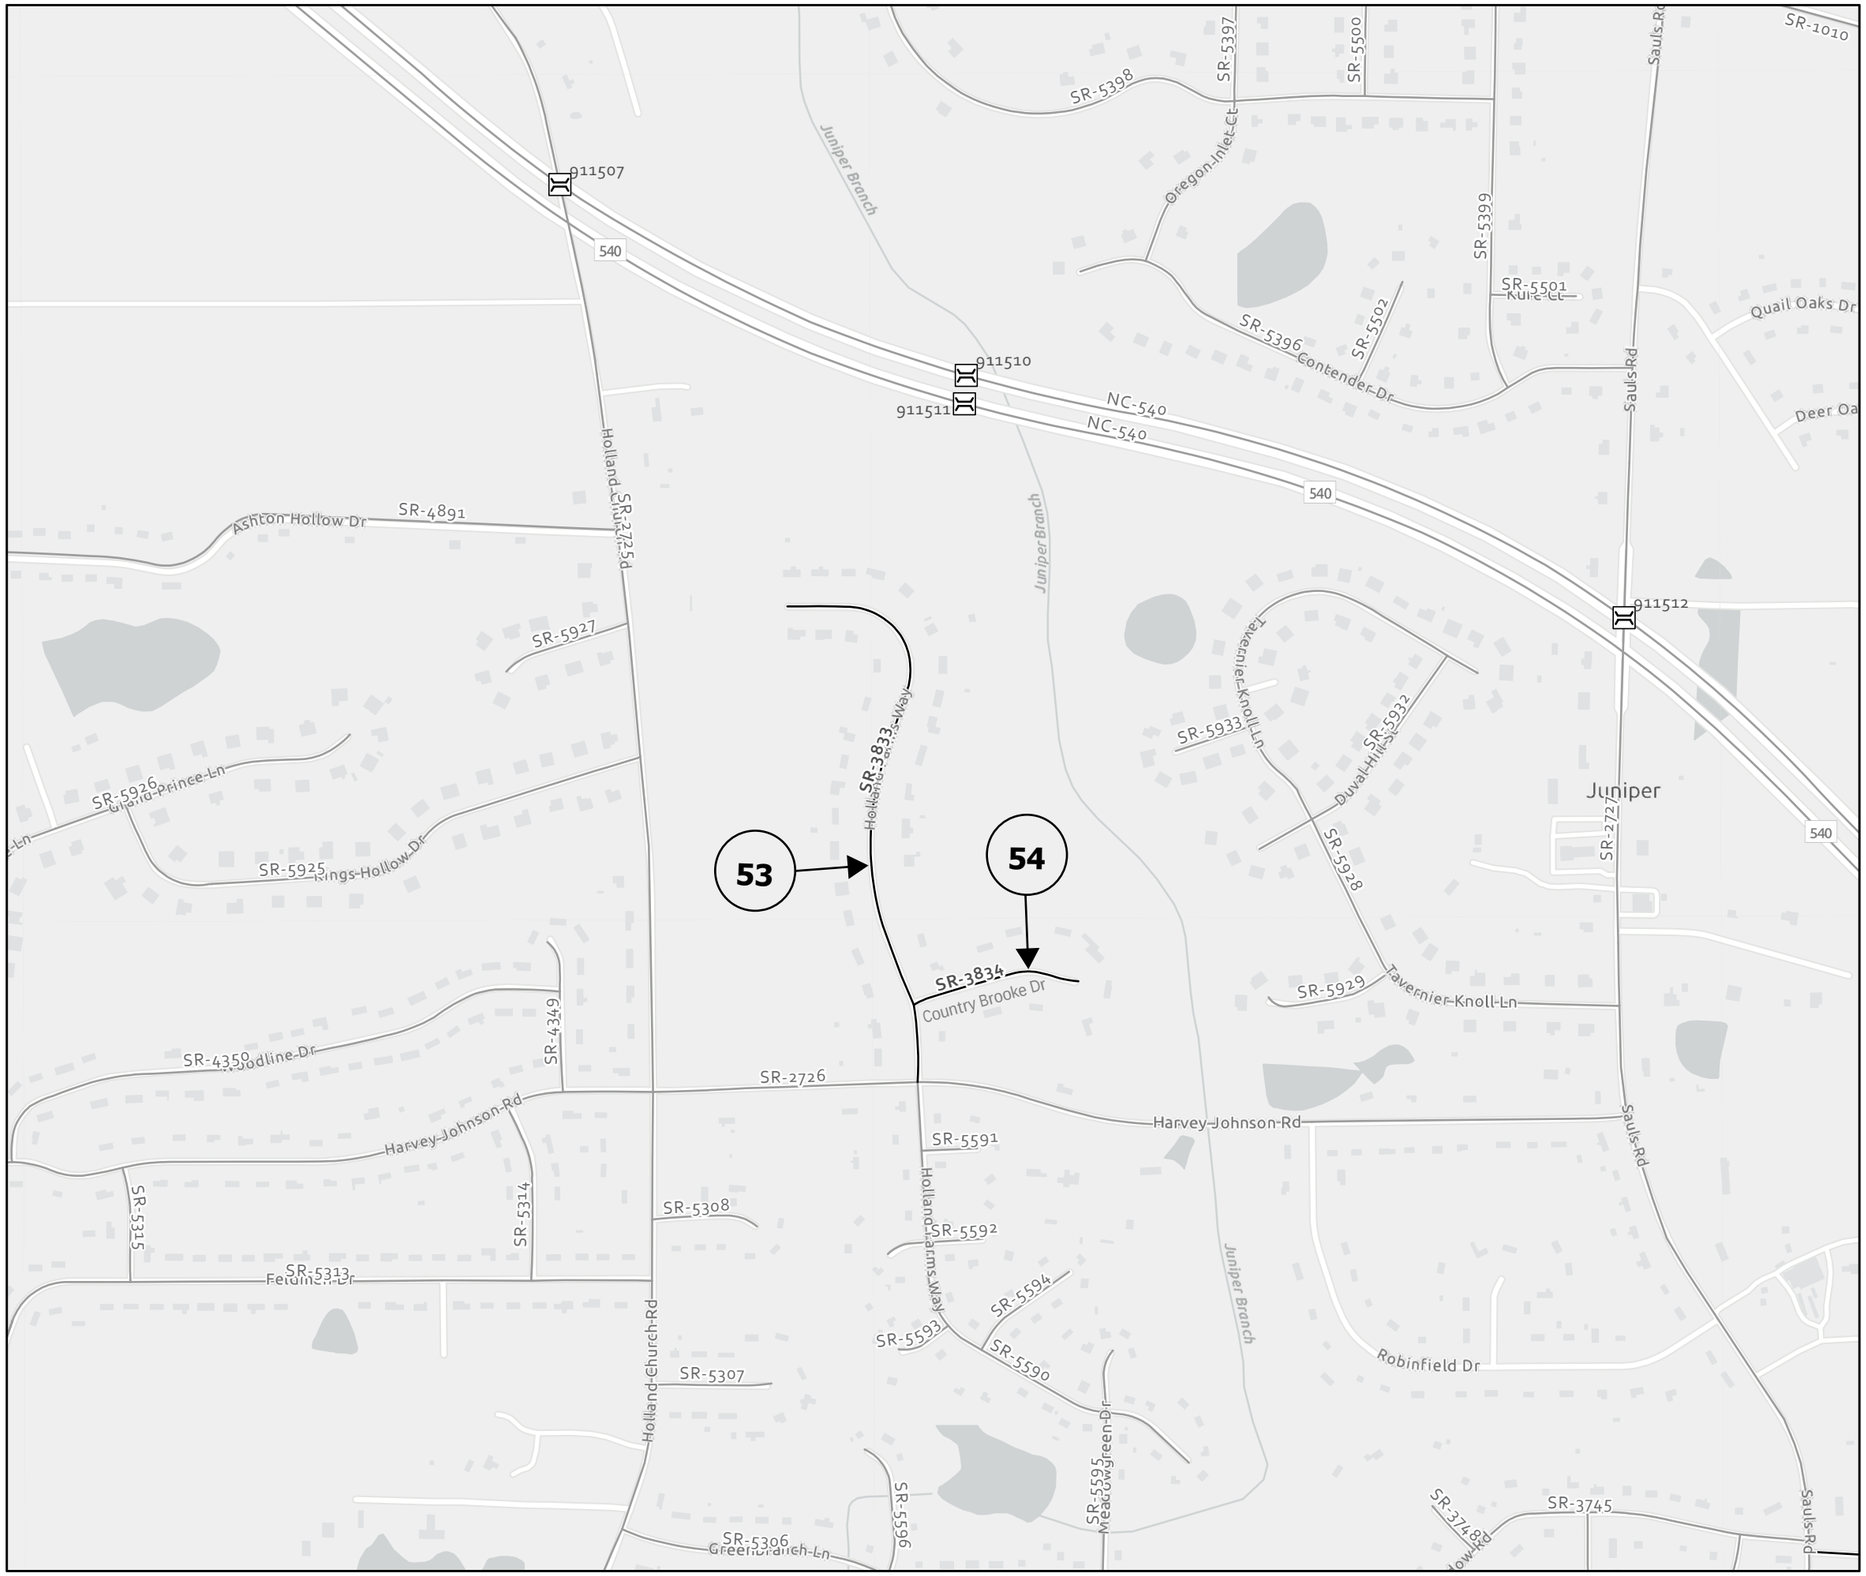

N