Docusign Envelope ID: 41057DB3-04D7-492C-85C6-2EF005854316

PROJECT REFERENCE NO.	SHEET NO.
HL-0008Q	SCP-6

EXISTING UNDERGROUND SPLICE ENCLOSURE SR 1390 (OPTIMIST FARM ROAD) AT SR 1387 (WEST LAKE ROAD)

Notes:

Unused fibers left coiled and stored in splice tray.
Unused Buffer Tubes left coiled and stored in splice tray.

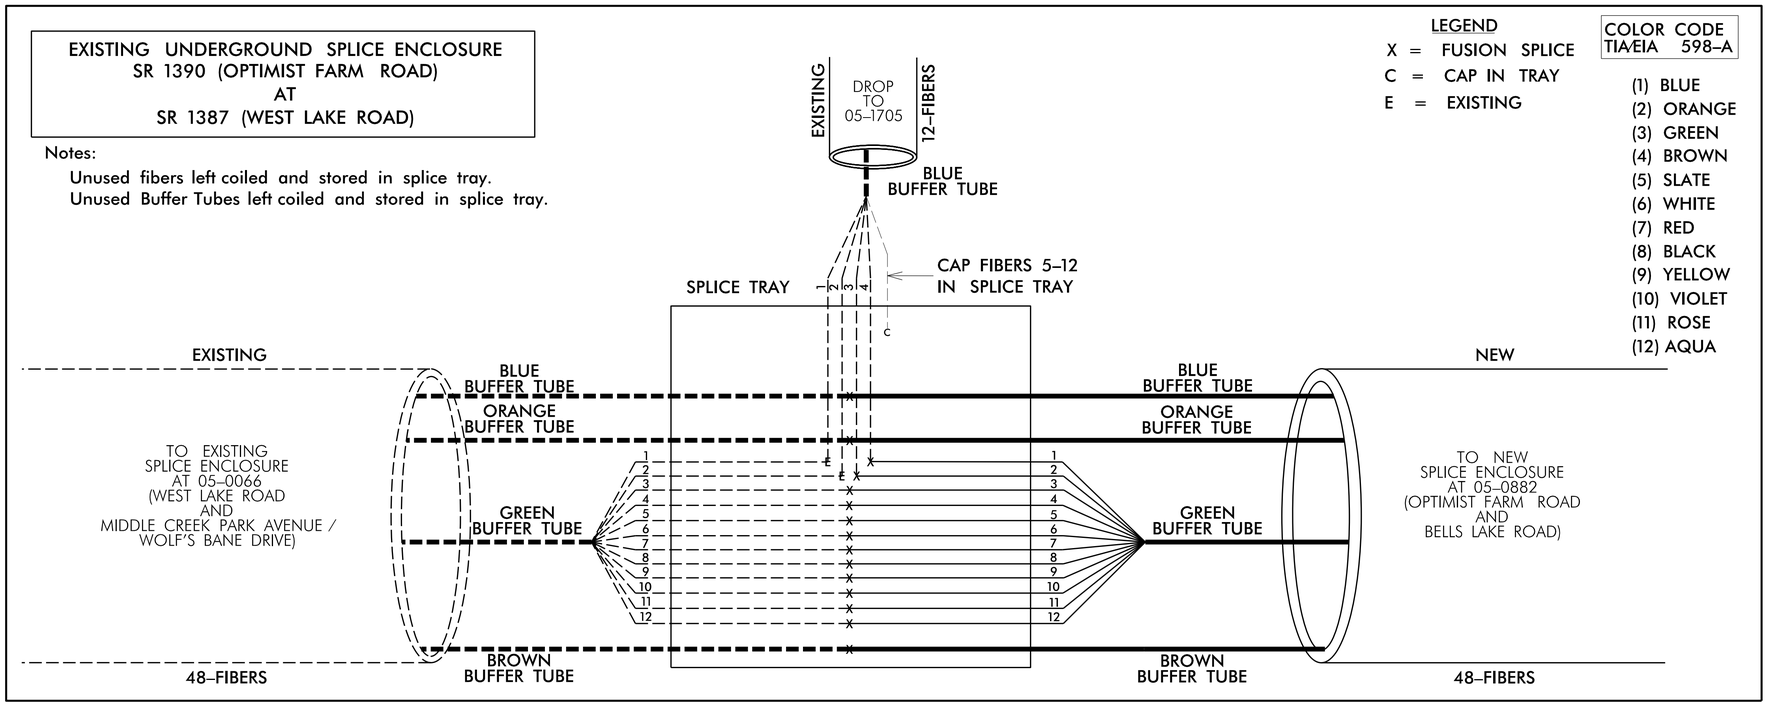

LEGEND

X = FUSION SPLICE
C = CAP IN TRAY
E = EXISTING

COLOR CODE TIA/EIA 598–A

(1) BLUE
(2) ORANGE
(3) GREEN
(4) BROWN
(5) SLATE
(6) WHITE
(7) RED
(8) BLACK
(9) YELLOW
(10) VIOLET
(11) ROSE
(12) AQUA

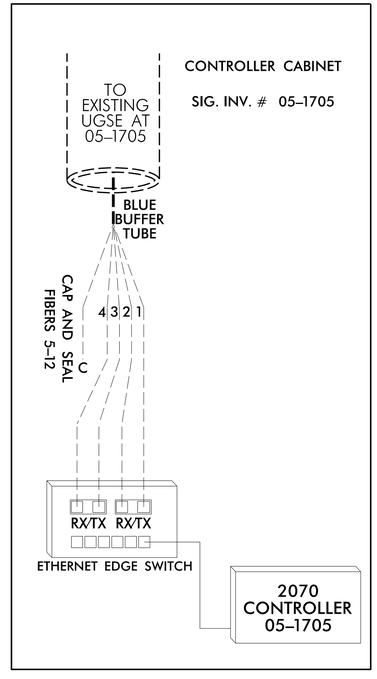

1) FIVE (5) DAYS PRIOR TO BEGINNING WORK ON THE SIGNAL SYSTEM, CONTACT THE TOWN OF CARY TRAFFIC ENGINEERING SUPERVISOR AT (919) 462–3833 TO PROGRAM THE NEW FIELD ETHERNET SWITCHES WITH THE NECESSARY NETWORK CONFIGURATION DATA, INCLUDING BUT NOT LIMITED TO: THE PROJECT IP ADDRESS, DEFAULT GATEWAY, SUBNET MASK AND VLAN ID INFORMATION. NOTIFY THE TOWN TRAFFIC ENGINEERING SUPERVISOR AFTER ALL WORK IS PERFORMED TO ENSURE THAT ALL FIBER CIRCUITS ARE FUNCTIONING PROPERLY. WORK IS NOT COMPLETE UNTIL THE SIGNAL SYSTEM IS BACK UP AND OPERATIONAL.

2) CONTRACTOR TO RECORD EXISTING SPLICE ARRANGEMENT FOR COMPARISON TO THE SUPPLIED SPLICE DETAILS. IF DISCREPANCIES EXIST, CONTACT THE ENGINEER TO DETERMINE HOW TO PROCEED WITH RESPLICING. PROVIDE AS–BUILT PLANS TO THE ENGINEER IF FINAL SPLICE ARRANGEMENT DIFFERS FROM THE SUPPLIED SPLICE DETAILS.

3) ETHERNET SWITCH TERMINATION CONFIGURATIONS ARE GENERIC. CONTRACTOR IS RESPONSIBLE FOR DETERMINING \ ENSURING PROPER TERMINATIONS.

4) INCLUDE ON THE COVER OF EACH SPLICE TRAY THE FOLLOWING: REFERENCE SECTION 1731 "FIBER OPTIC SPLICE ENCLOSURE"

1) SPLICE LOCATION
2) DATE
3) COMPANY NAME
4) NAME OF INDIVIDUAL PERFORMING THE SPLICING

PRIOR TO INSTALLING THE COVER ON THE SPLICE TRAY TAKE A DIGITAL PHOTOGRAPH SHOWING THE SPLICE TRAY AND INFORMATION SHOWN ABOVE (1–4) AND SUBMIT PHOTOGRAPH ALONG WITH OTDR TEST RESULTS.

THIS PLAN SUPERSEDES THE PLAN SIGNED AND SEALED ON 11-14-2023

DOCUMENT NOT CONSIDERED FINAL UNLESS ALL SIGNATURES COMPLETED

DRMP
DRMP, INC.
8210 UNIVERSITY EXECUTIVE PARK DR, SUITE 220
CHARLOTTE, NC 28262
PHONE: 704-549-6200
NC LICENSE NO. F-1524
www.drmp.com

Prepared For:
750 N. Greenfield Pkwy., Garner, NC 27529

Cary Signal System
Splice Details

Division 5 | Wake County | Cary

PLAN DATE: January 2026 | REVIEWED BY: ZM Esposito
PREPARED BY: AW Poole | DRMP PROJ NO: 22242 (041)

REVISIONS	INIT.	DATE

SEAL
NORTH CAROLINA PROFESSIONAL SEAL 054155 ENGINEER ZACHARY M. ESPOSITO

Signed by: Zachary M. Esposito 12/5/2026
DIGITALLY SIGNED BY ZACHARY M. ESPOSITO — SIGNATURE — DATE