PROJECT REFERENCE NO.	SHEET NO.
W-5206Z	11

ROADWAY DESIGN ENGINEER
NORTH CAROLINA PROFESSIONAL SEAL 14493 ENGINEER JAMES S. GOODMON, JR.
12/12/14

HYDRAULICS ENGINEER
NORTH CAROLINA PROFESSIONAL SEAL 26971 ENGINEER JOSHUA G. DALTON
12/12/14

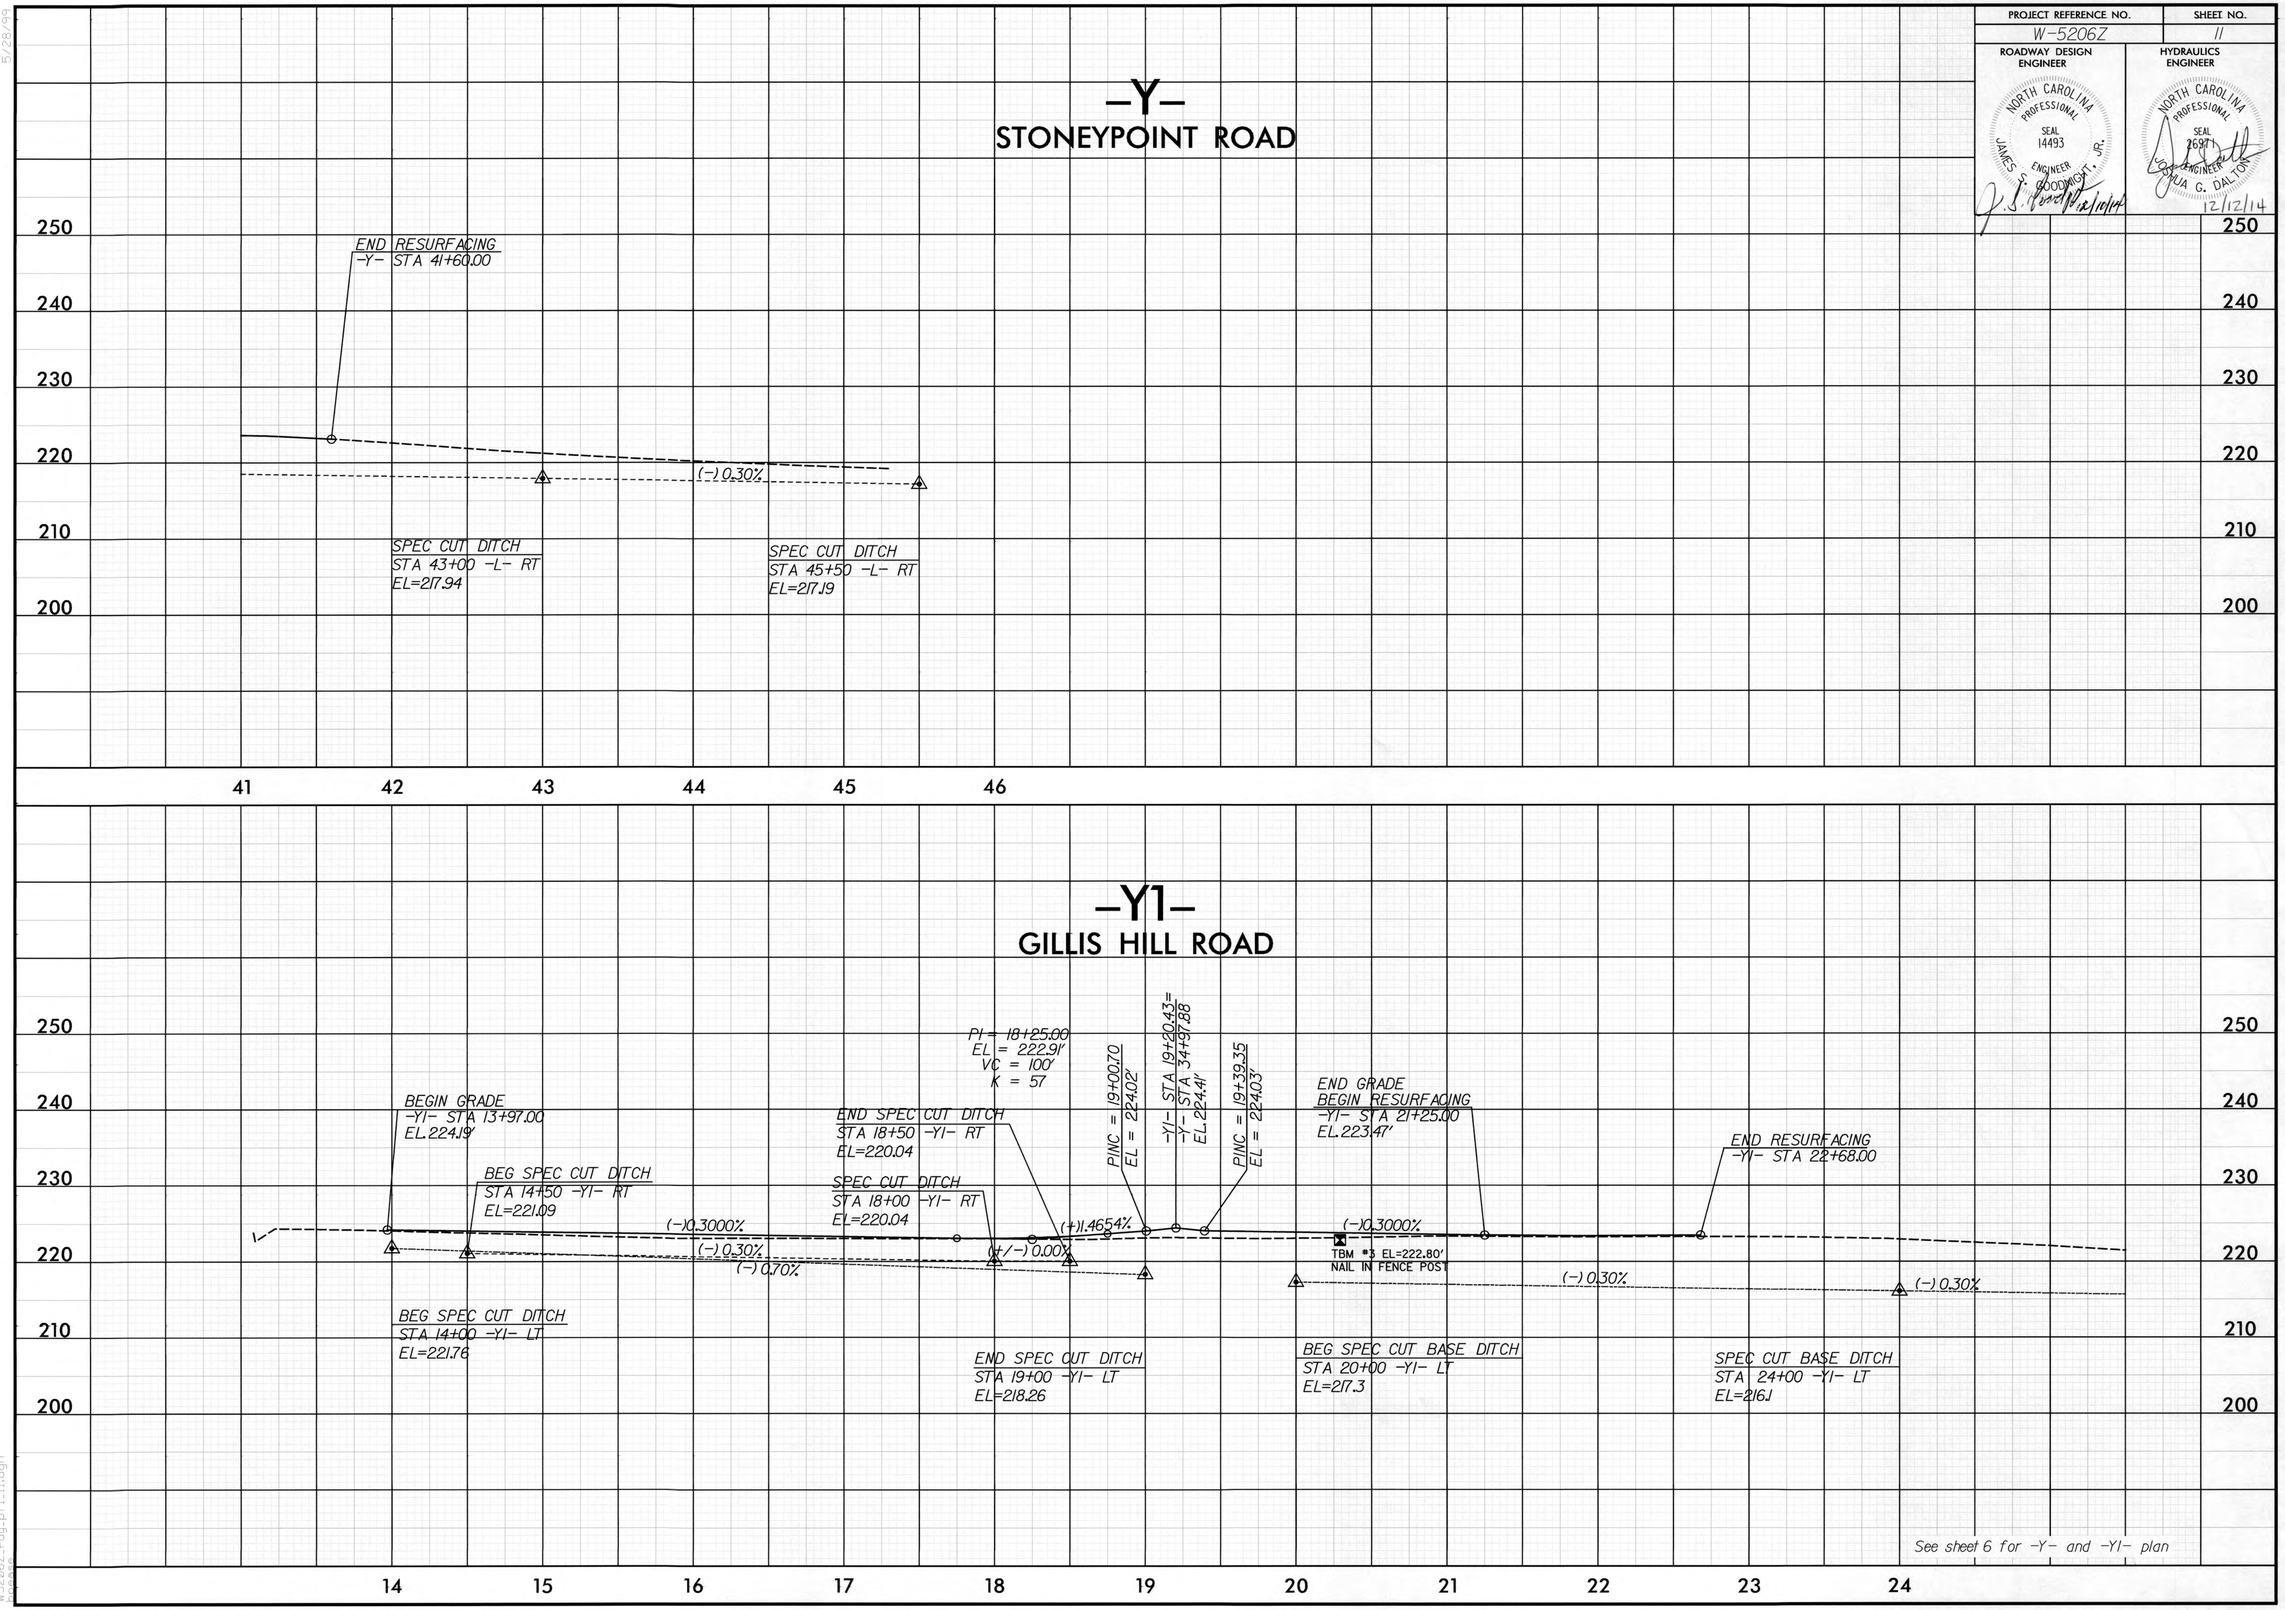

5/28/99

12/11/2014
W5206Z_rdy_pfl_11.dgn