PROJECT REFERENCE NO.	SHEET NO.
W-5206Z	2-B
R/W SHEET NO.	
ROADWAY DESIGN ENGINEER	HYDRAULICS ENGINEER

NORTH CAROLINA PROFESSIONAL SEAL 14493 ENGINEER JAMES S. COONINGHAM 1/5/15

NORTH CAROLINA PROFESSIONAL SEAL 26971 ENGINEER JULIA G. DALTON 1/5/15

C1	1.5" S9.5B
C2	VAR.DEPTH S9.5B
D1	2.5" I19.0B
D2	3.5" I19.0B
D3	VAR.DEPTH I19.0B
E1	3.5" B25.0B
E2	4.5" B25.0B
E3	5.5" B25.0B
E4	VAR.DEPTH B25.0B
T	EARTH MATERIAL
U	EXIST. PAVEMENT
W1	WEDGING -L-
W2	WEDGING -Y-LINES

PAVEMENT EDGE SLOPES ARE 1:1 UNLESS SHOWN OTHERWISE.

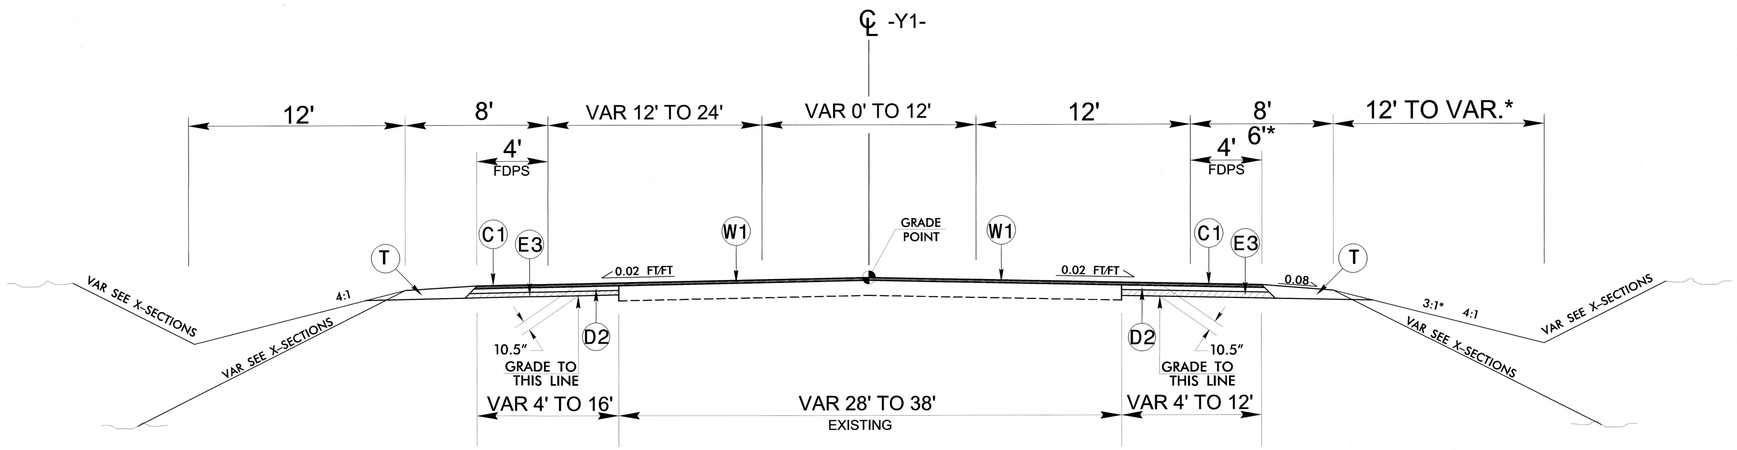

TYPICAL SECTION NO. 7

-Y1- STA. 13+97.00 TO 19+00.70
-Y1- STA. 19+39.35 TO 21+25.00

*USE 6' TOTAL SHOULDER WIDTH AND 3:1 DITCH SLOPE FROM -Y1- STA. 20+50 TO 21+25.00 (RT)

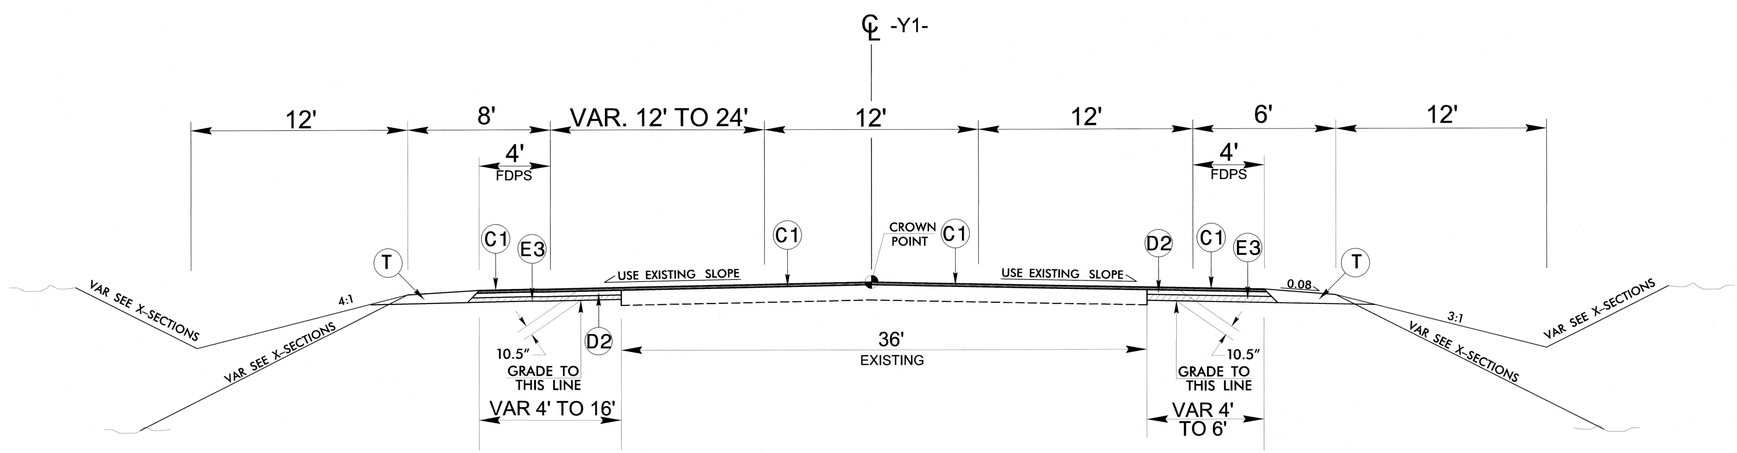

TYPICAL SECTION NO. 8

-Y1- STA. 21+25.00 TO 22+68.00

5/14/99
12/29/2014
W5206Z_rdy_typ_02.dgn