DocuSign Envelope ID: 0F55D724-60A0-486A-BE8C-FA9EADBCFF0C

5/28/99

PROJECT REFERENCE NO.	SHEET NO.
W-5206Z	9

ROADWAY DESIGN ENGINEER

NORTH CAROLINA PROFESSIONAL SEAL 14493 ENGINEER JAMES S. GOODNIGHT, JR.

HYDRAULICS ENGINEER

NORTH CAROLINA PROFESSIONAL SEAL 26971 ENGINEER JOSHUA G. DALTON

DocuSigned by: 10B9A2BE14994C3... 1/26/2015

jgoodnight@vhb.com Digitally signed by jgoodnight@vhb.com DN: cn=jgoodnight@vhb.com Date: 2015.01.26 17:09:39 -05'00'

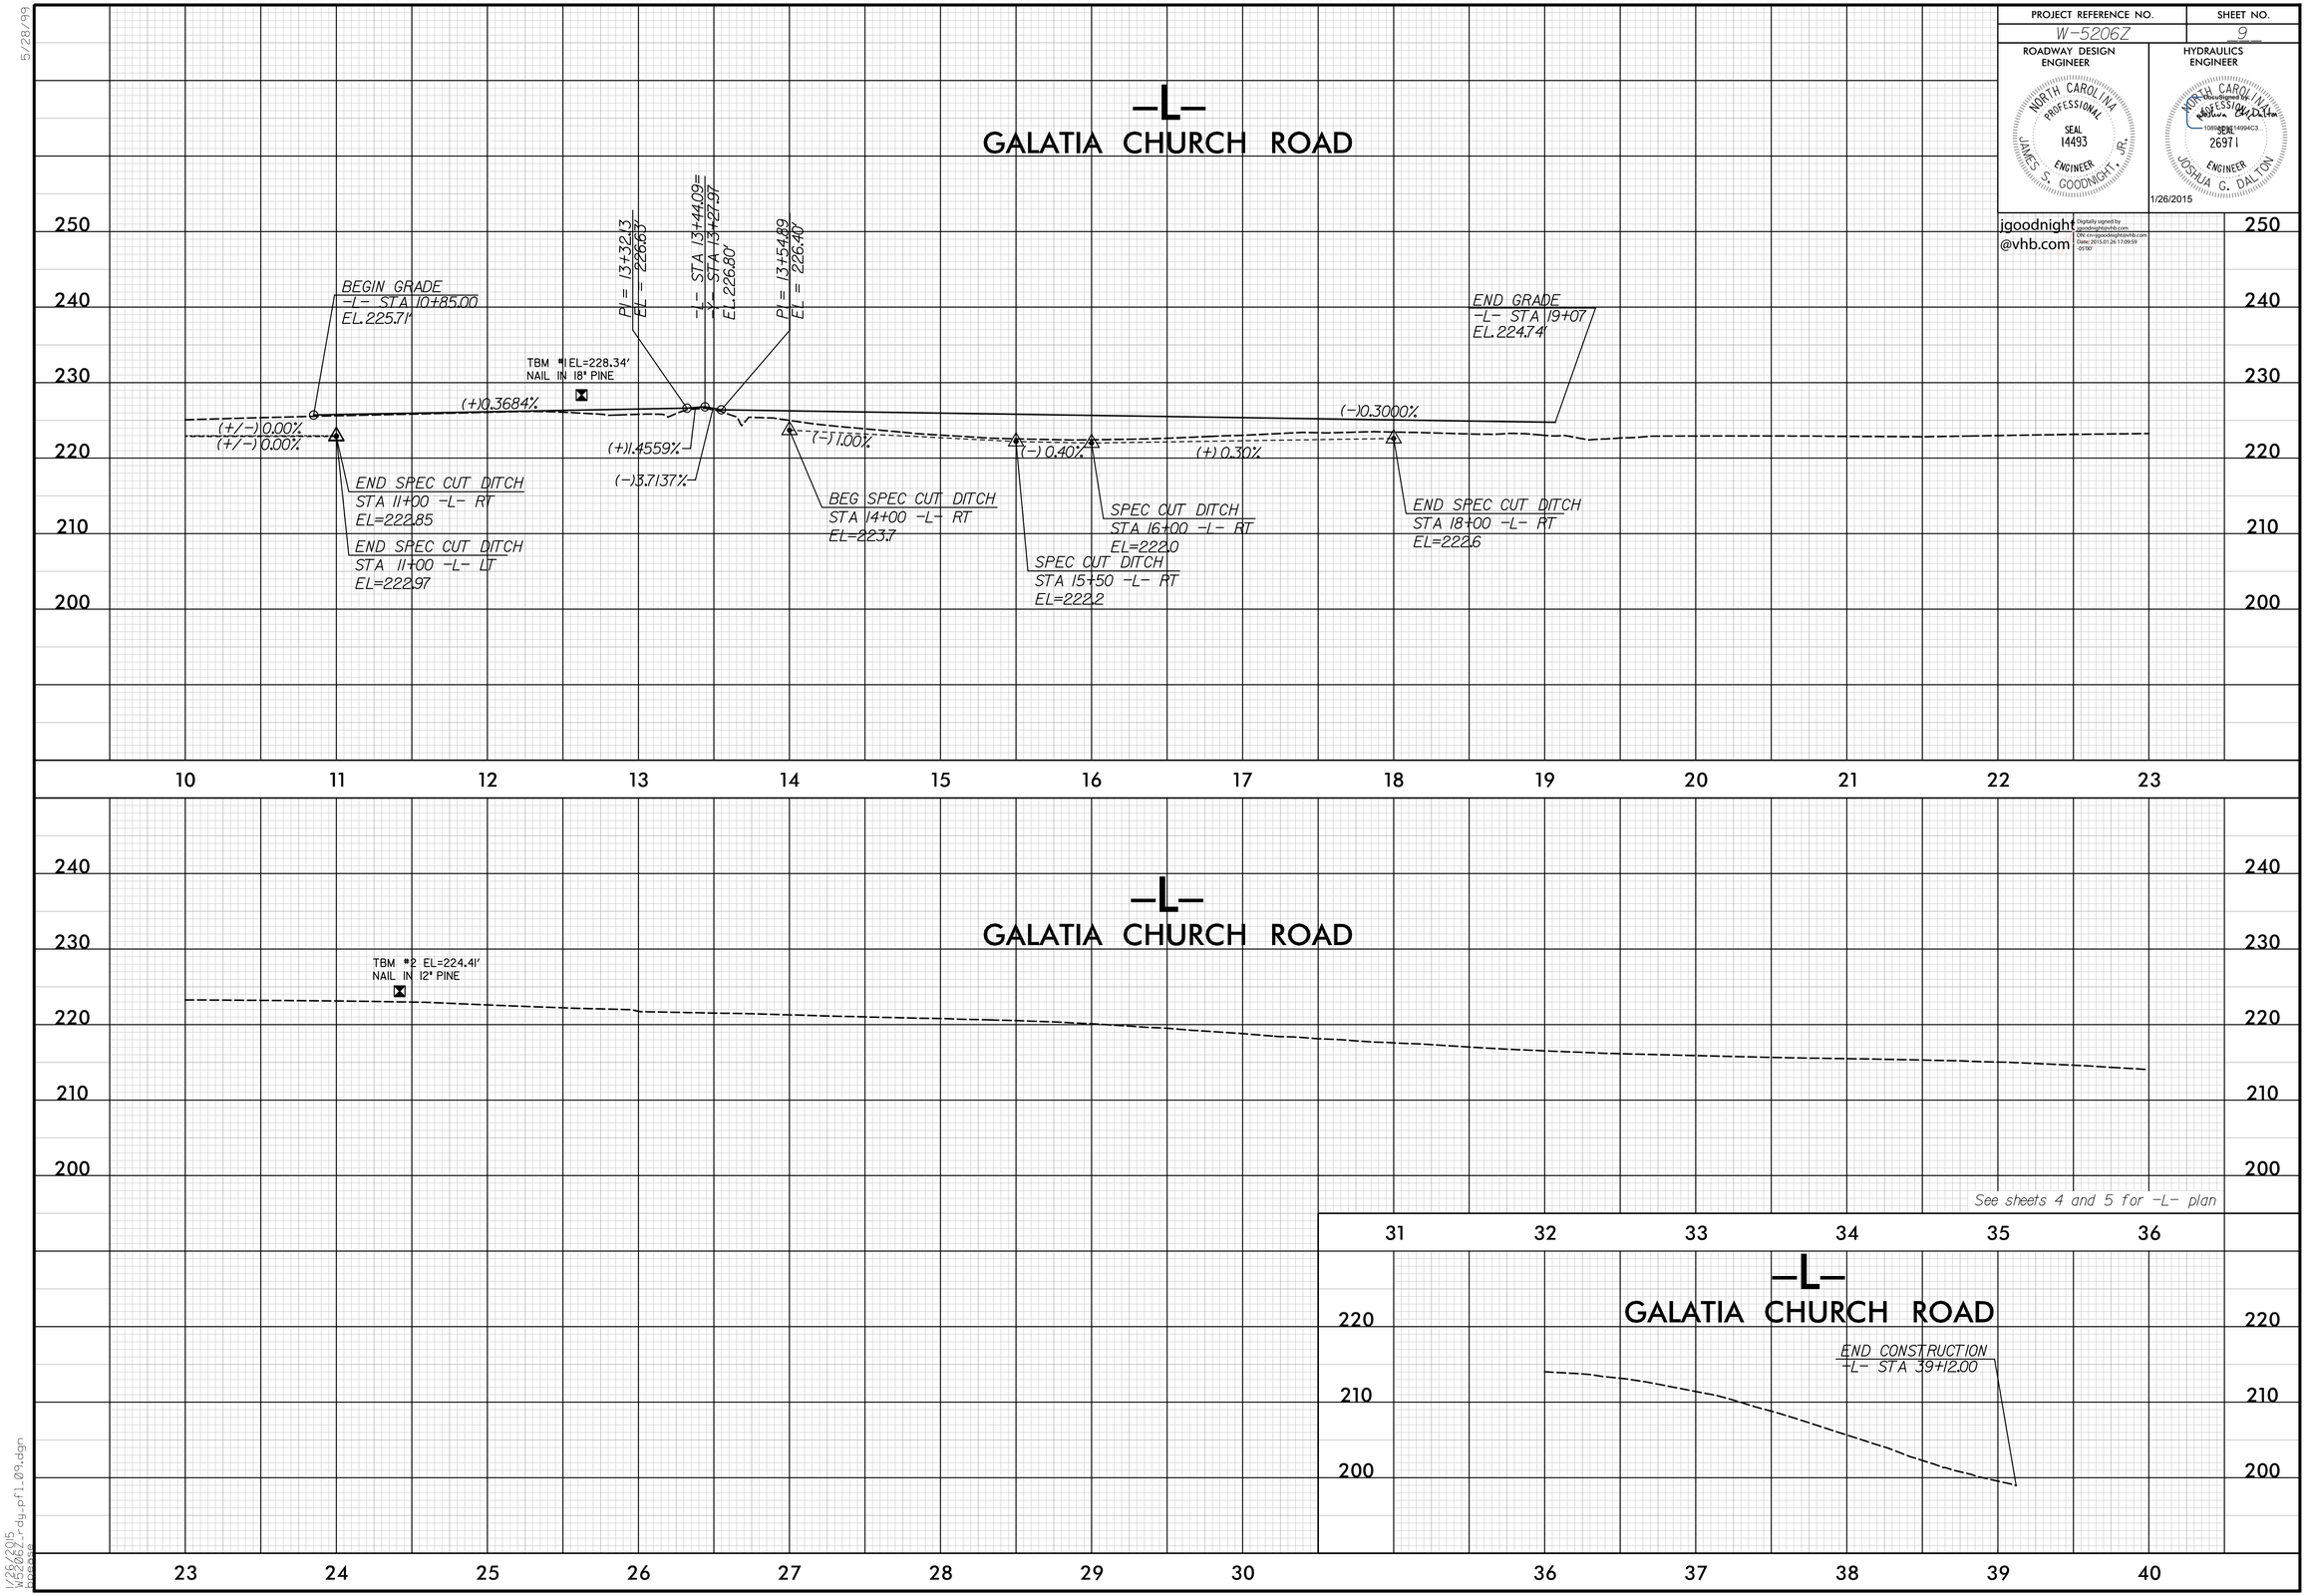

1/26/2015
W5206Z_rdy_pfl_09.dgn
jgoodnight