PROJECT REFERENCE NO.	SHEET NO.
W-5206Z	6
R/W SHEET NO.	
ROADWAY DESIGN ENGINEER	HYDRAULICS ENGINEER

NORTH CAROLINA PROFESSIONAL SEAL 14493 ENGINEER JAMES S. GOODNIGHT 1/13/2015

NORTH CAROLINA PROFESSIONAL SEAL 26971 ENGINEER LISA G. DALTON 1/13/2015

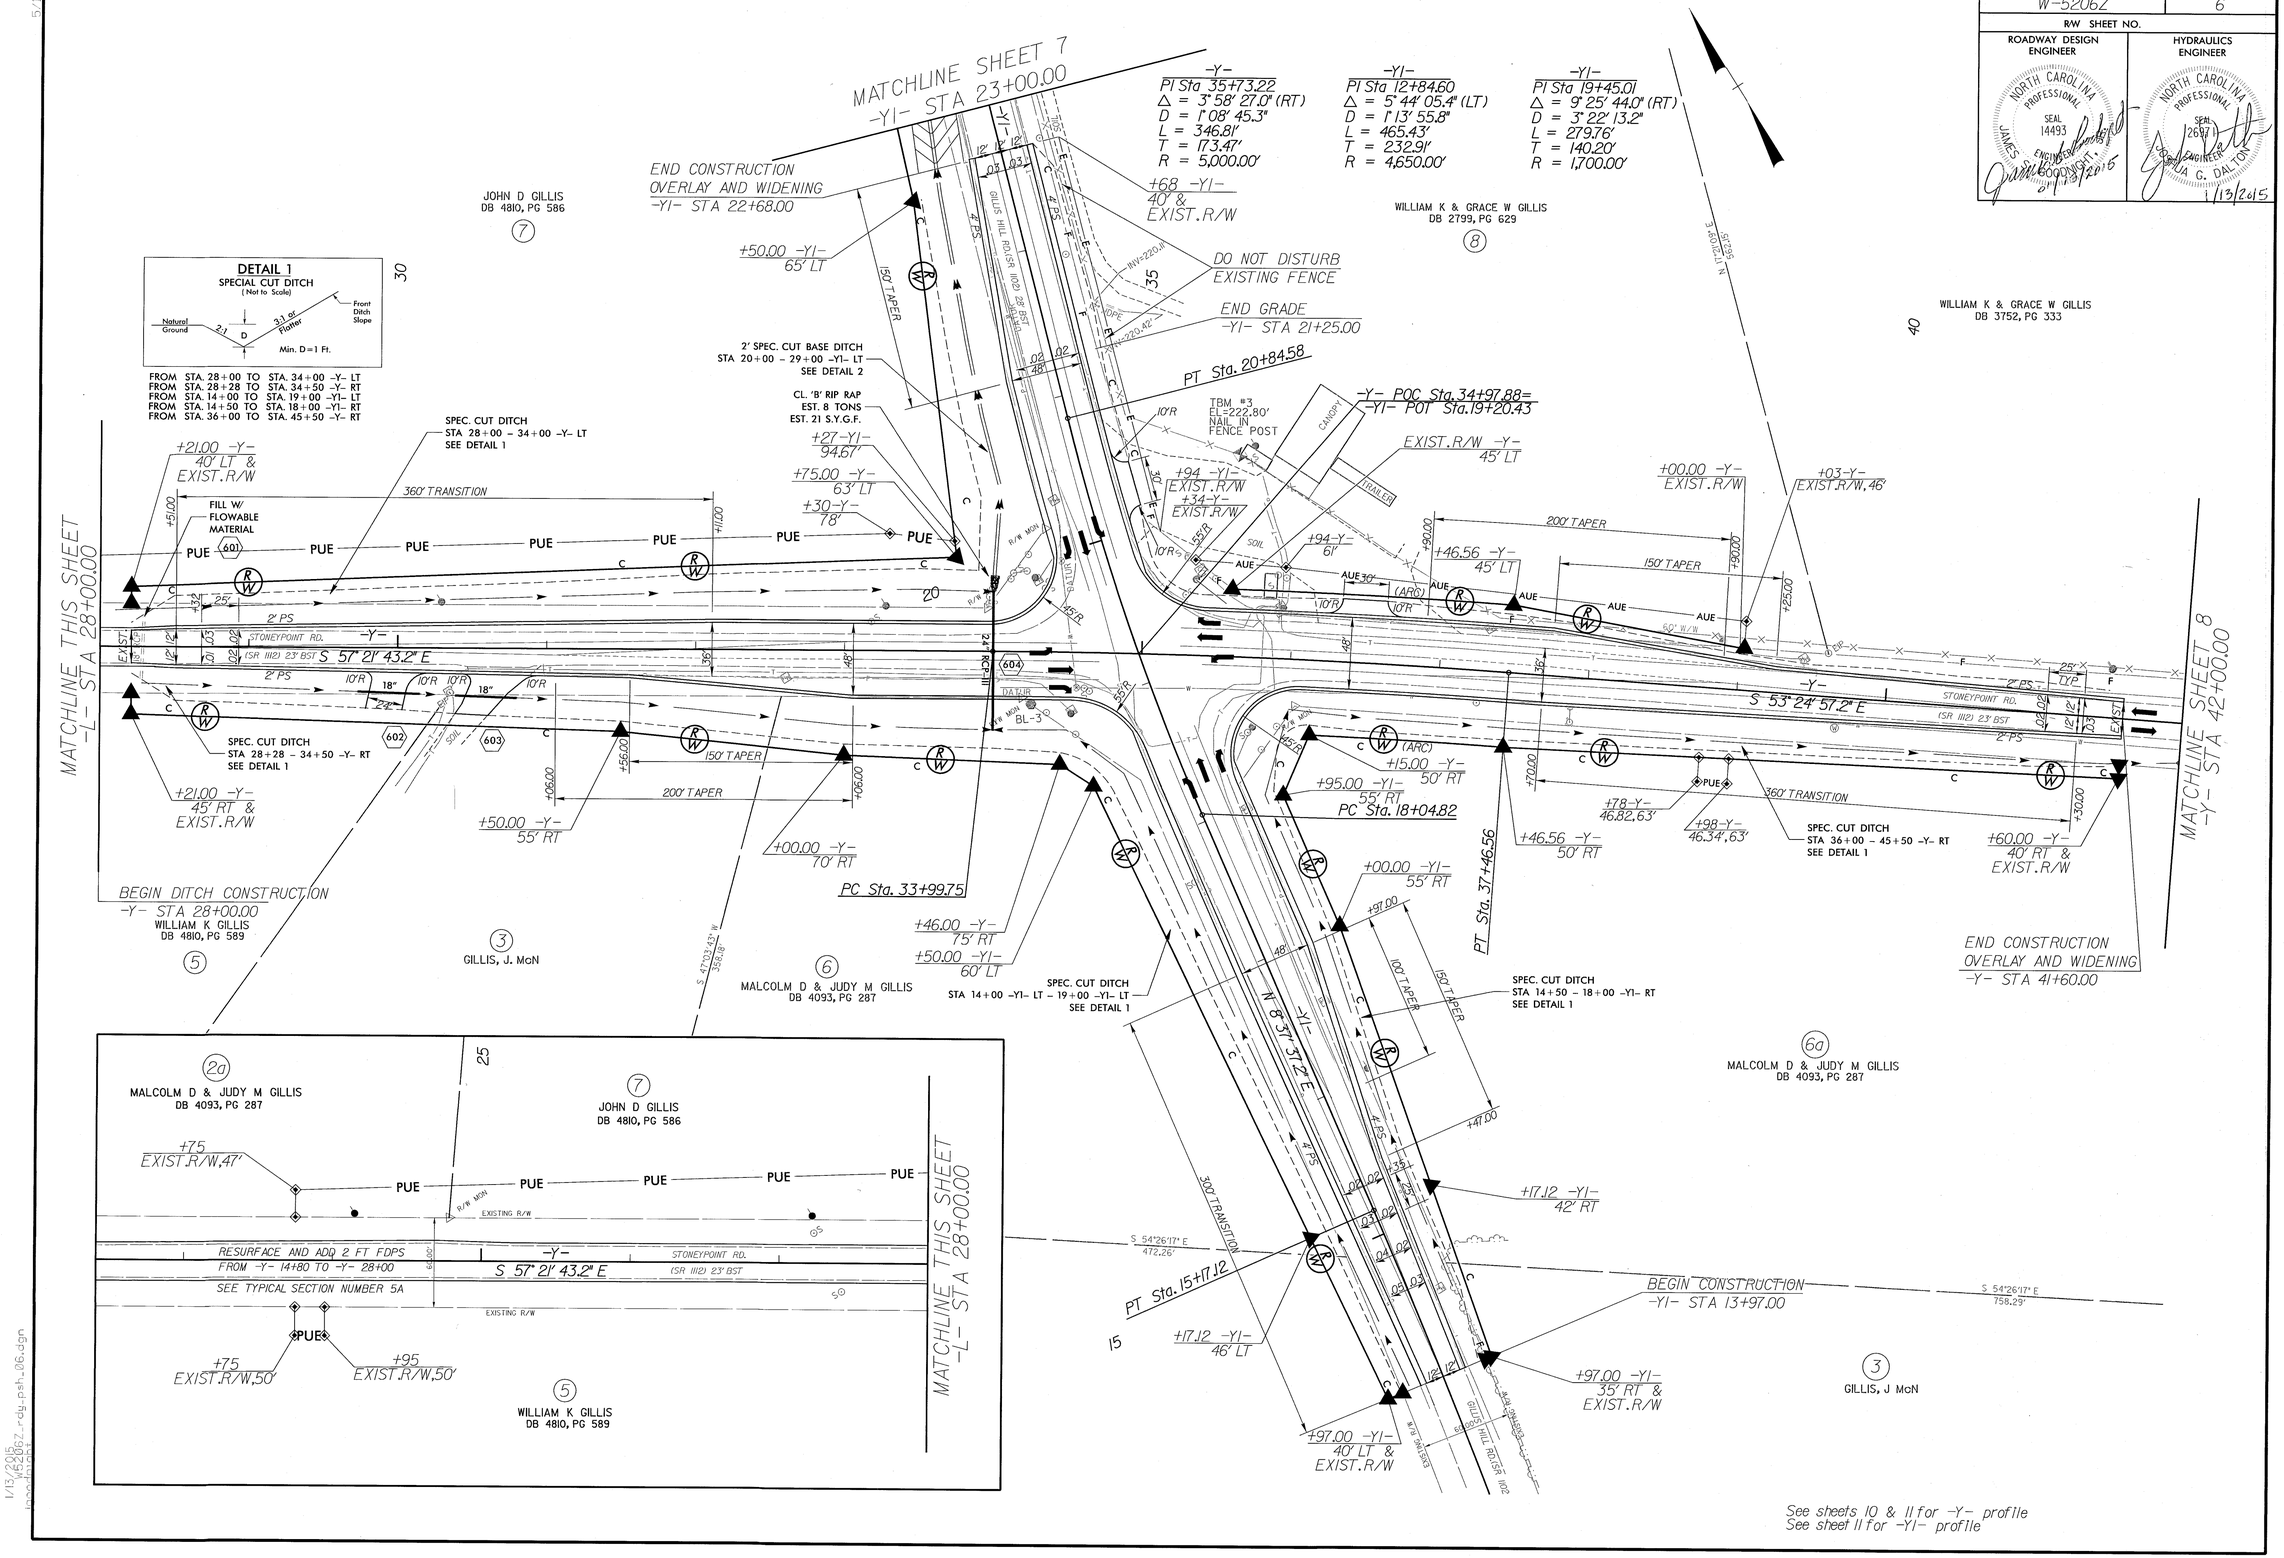

5/14/99

1/13/2015 W5206Z_rdy_psh_06.dgn