PROJECT REFERENCE NO.	SHEET NO.
W-5206Z	12

ROADWAY DESIGN ENGINEER

NORTH CAROLINA PROFESSIONAL SEAL 14493 ENGINEER JAMES S. COOK, JR.

12/10/14

HYDRAULICS ENGINEER

NORTH CAROLINA PROFESSIONAL SEAL 26971 ENGINEER JOSHUA G. DALTON

12/12/14

-Y1-
GILLIS HILL ROAD

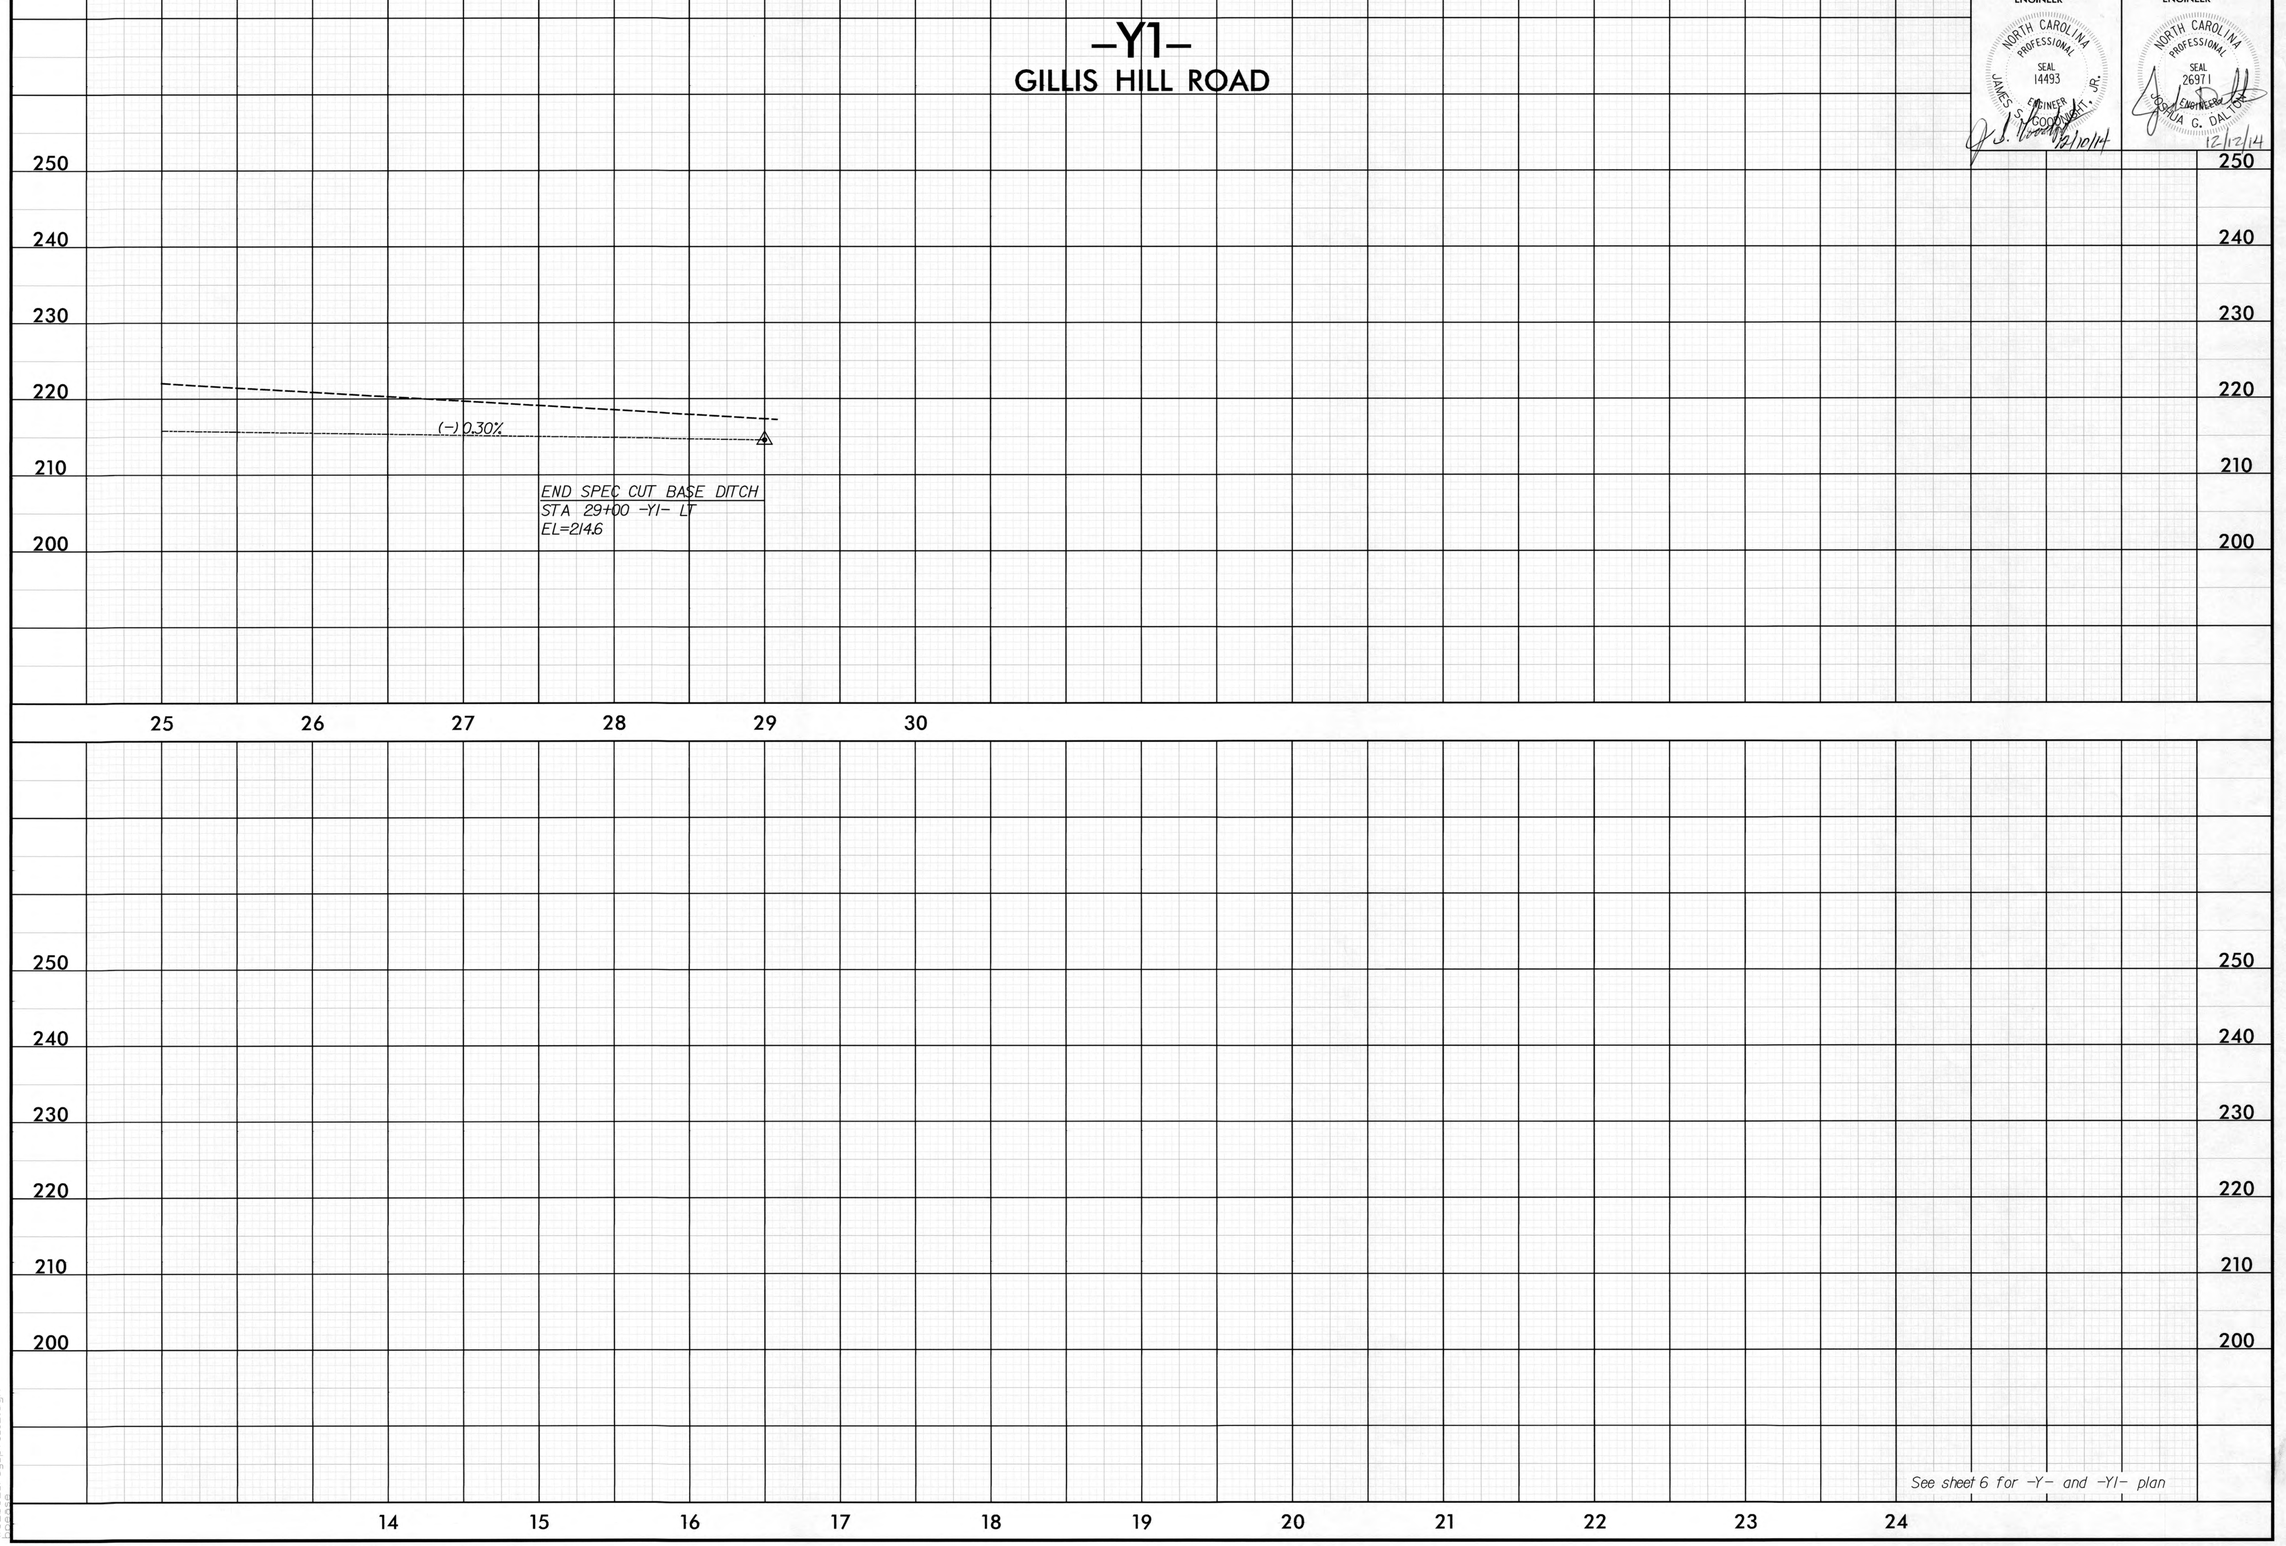

5/28/99

12/12/2014
12:42:22 pm
rdy_pfl_12.dgn