PROJECT REFERENCE NO.	SHEET NO.
W-5206Z	SIGN-4

APPROVED: [illegible]

DATE: 1/26/2015

SEAL

NORTH CAROLINA PROFESSIONAL SEAL 033822 ENGINEER JONATHAN P. SOMA

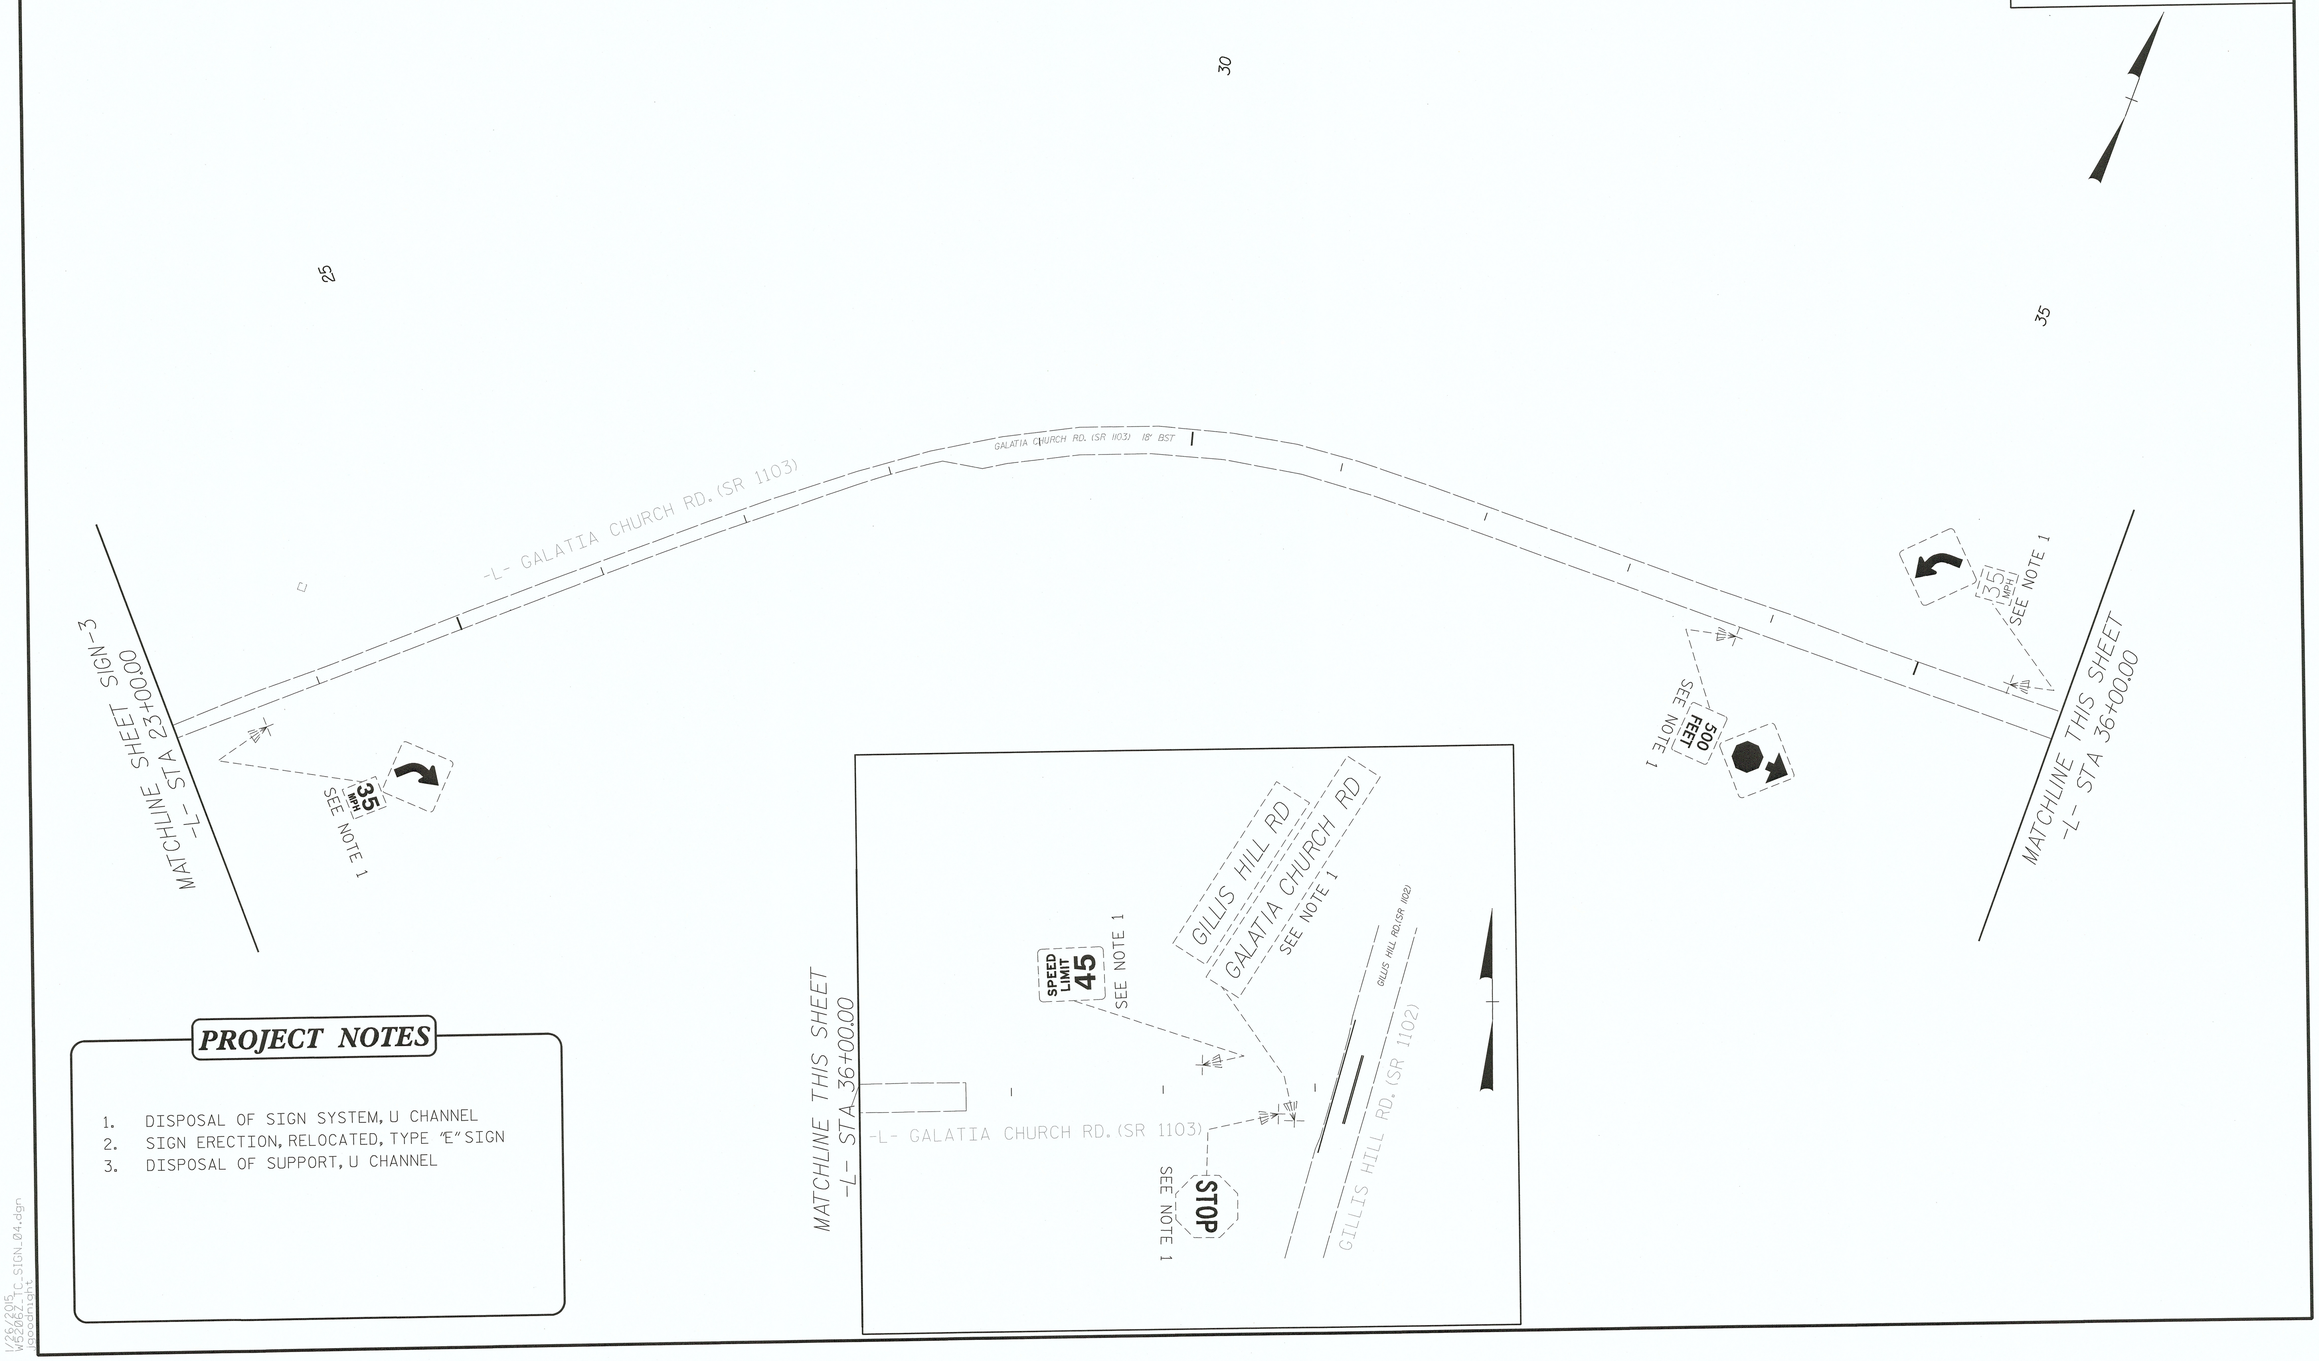

PROJECT NOTES

1. DISPOSAL OF SIGN SYSTEM, U CHANNEL
2. SIGN ERECTION, RELOCATED, TYPE "E" SIGN
3. DISPOSAL OF SUPPORT, U CHANNEL

1/26/2015
W52062_TC_SIGN_04.dgn
pscsmith