PROJECT REFERENCE NO.	SHEET NO.
W-5206Z	SIGN-5

APPROVED: JCLPSC

DATE: 12/12/2014

SEAL

NORTH CAROLINA PROFESSIONAL SEAL 033822 ENGINEER JONATHAN P. SOKA

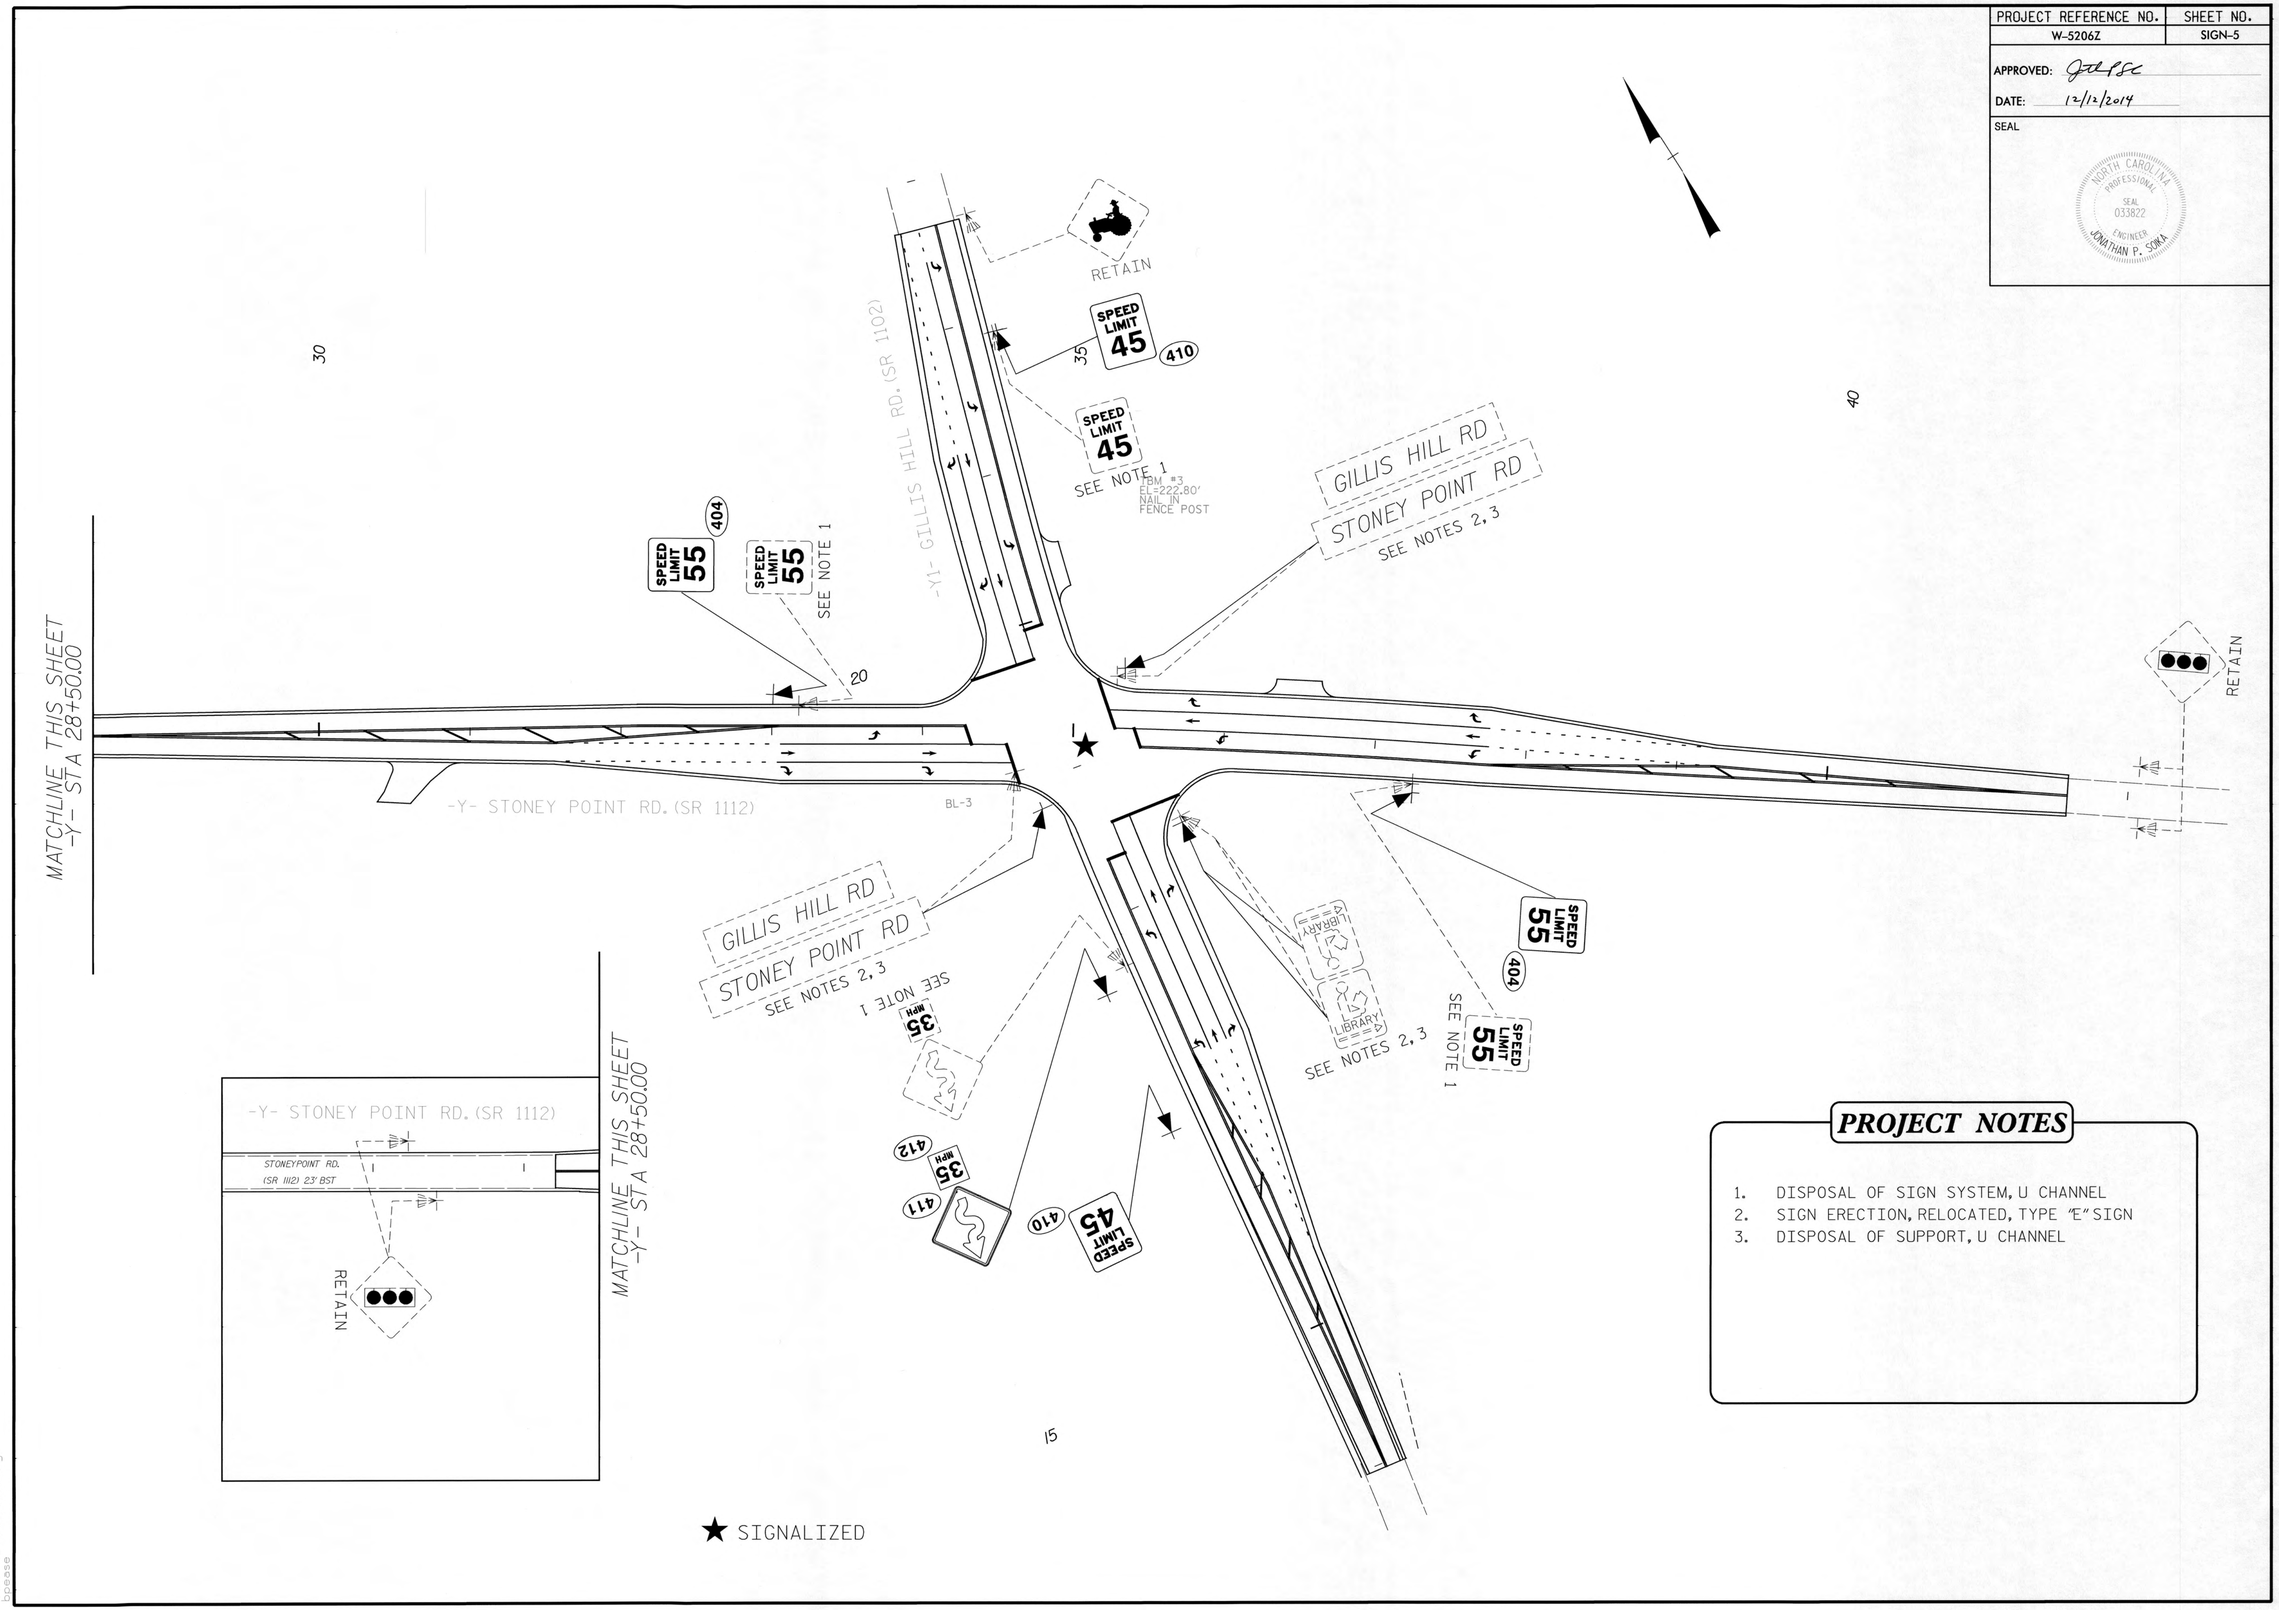

PROJECT NOTES

1. DISPOSAL OF SIGN SYSTEM, U CHANNEL
2. SIGN ERECTION, RELOCATED, TYPE "E" SIGN
3. DISPOSAL OF SUPPORT, U CHANNEL

12/4/2014
W5206Z_TC_SIGN_05.dgn
bpease