PROJECT REFERENCE NO.	SHEET NO.
W-5206Z	SIGN-3

APPROVED: [signature]

DATE: 1/26/2015

SEAL

NORTH CAROLINA PROFESSIONAL SEAL 033822 ENGINEER JONATHAN P. SOKA

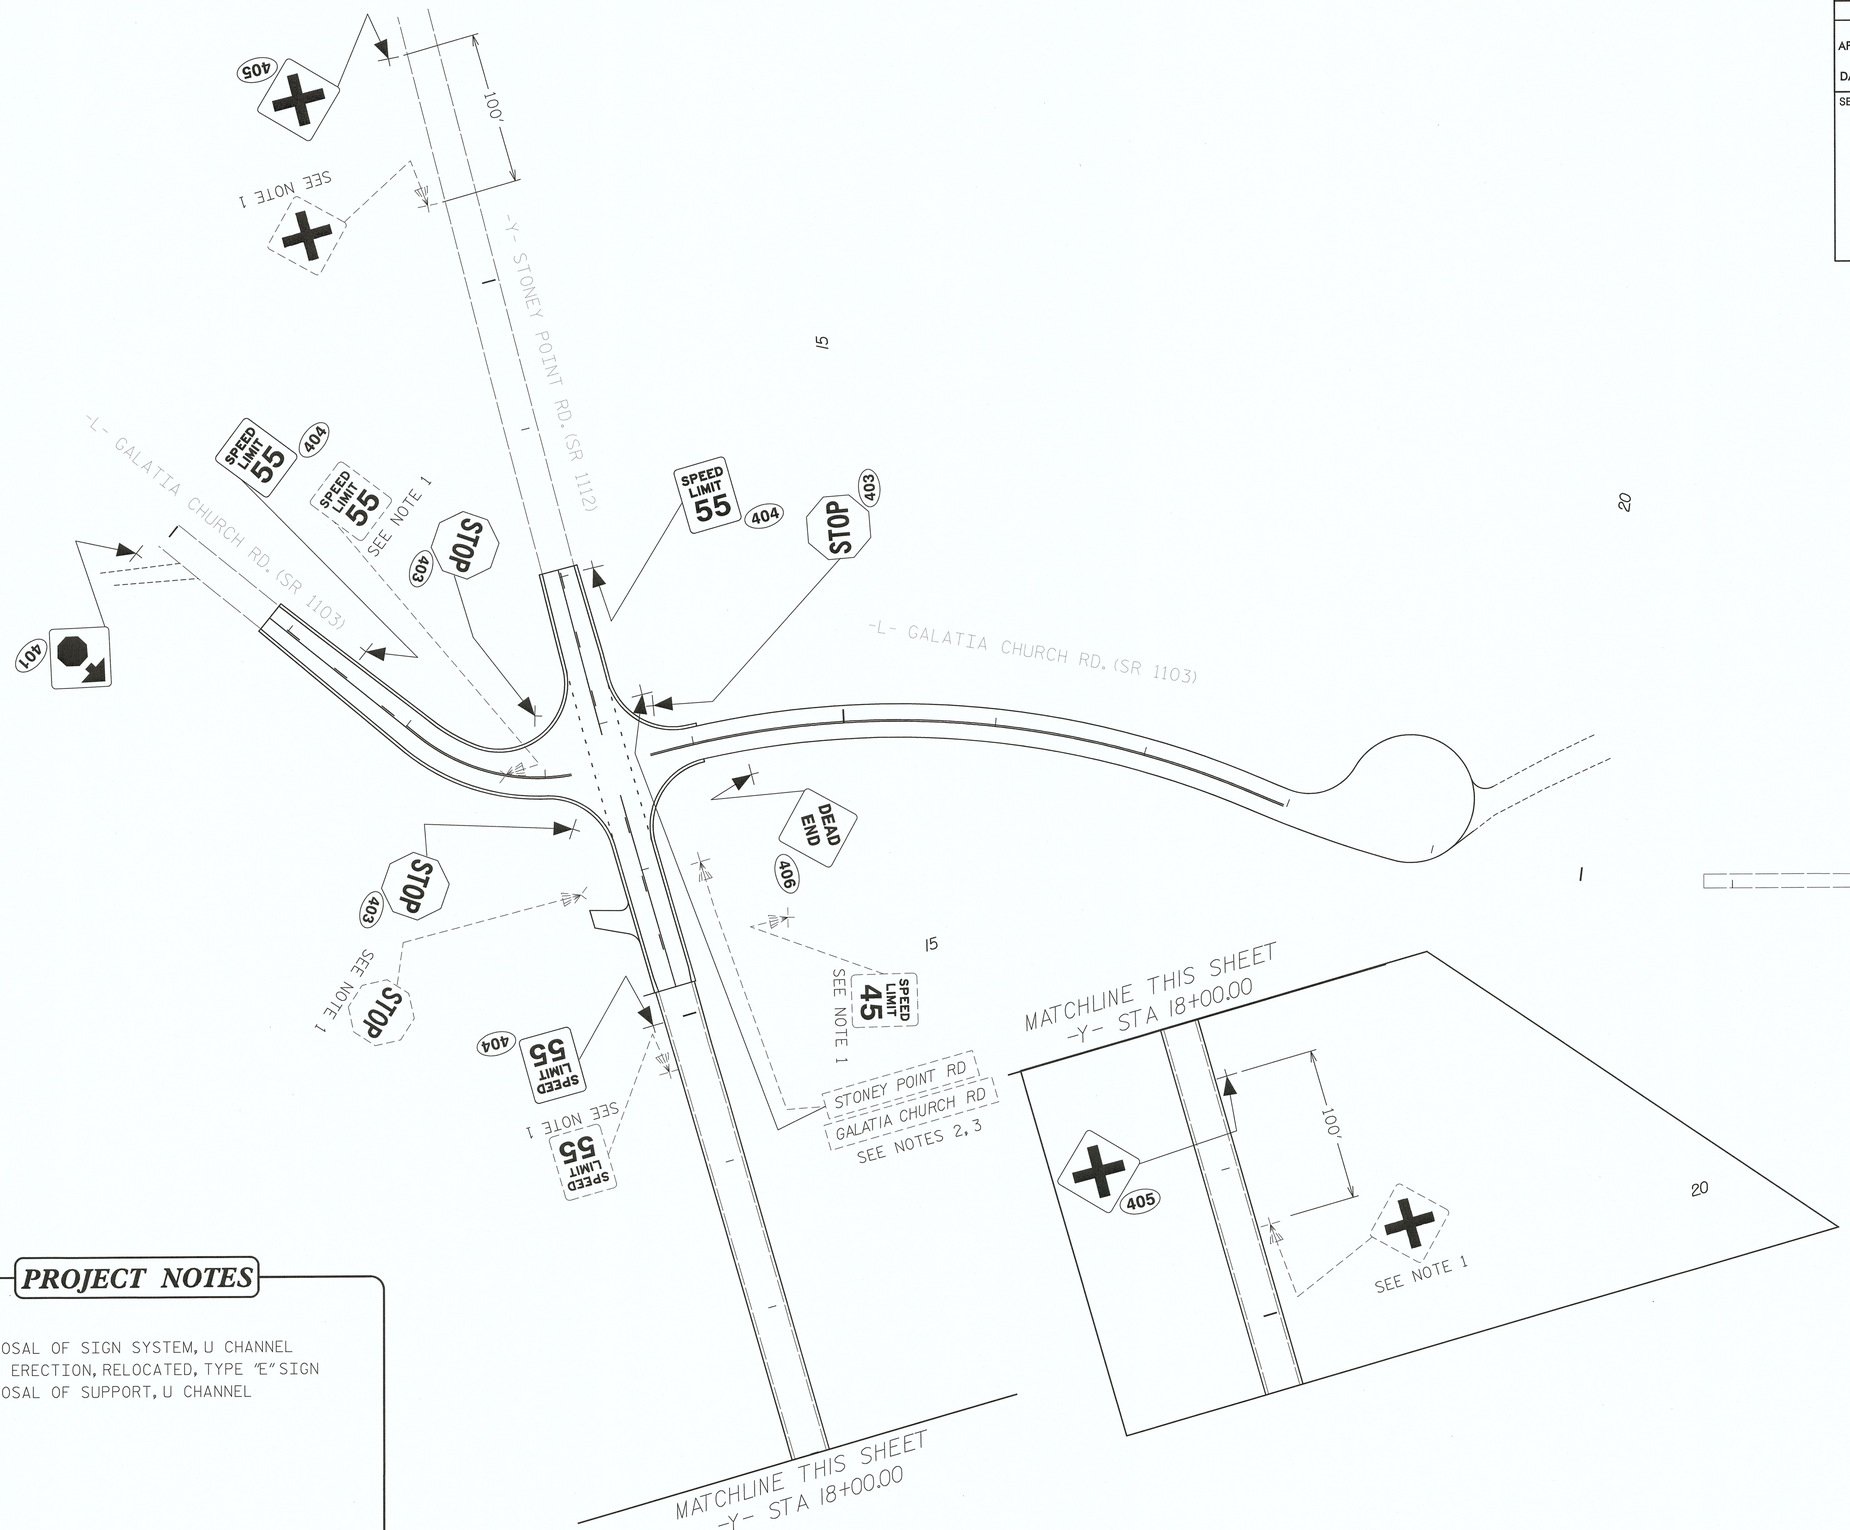

PROJECT NOTES

1. DISPOSAL OF SIGN SYSTEM, U CHANNEL
2. SIGN ERECTION, RELOCATED, TYPE "E" SIGN
3. DISPOSAL OF SUPPORT, U CHANNEL

1/26/2015
1/26/2015
W5206Z_SIGN_03.dgn
jacoomright