PROJECT REFERENCE NO.	SHEET NO.
W-5206Z	U0-3

UTILITIES BY OTHERS

NOTE:
ALL PROPOSED UTILITY WORK SHOWN ON THIS SHEET WILL BE DONE BY OTHERS. NO PAYMENT WILL BE MADE TO THE CONTRACTOR FOR PROPOSED UTILITY WORK SHOWN ON THIS SHEET.

50 25 0 50 100
PLANS

CONTACT INFORMATION FOR UTILITIES

POWER: LUMBEE RIVER ELECTRIC CO-OP KEN ROWELL 910-843-7953 KEN.ROWELL@LUMBEERIVER.COM
POWER: FAYETTEVILLE PUBLIC WORKS COMMISSION JIM CLINE 910-223-4523 JAMES.CLINE@FAYPWC.COM
TELEPHONE: CENTURYLINK KEVIN GODWIN 910-366-2142 KEVIN.GODWIN@CENTURLINK.COM
WATER & SEWER: FAYETTEVILLE PUBLIC WORKS COMMISSION JOHN ALLEN 910-223-4734 JOHN.ALLEN@FAYPWC.COM
CABLE: TIME WARNER CABLE TONY MLYNSKI 910-303-2266 STANLEY.MLYNSKI@TWCABLE.COM
GAS: PIEDMONT NATURAL GAS (PNG) TRACY MADDOX 910-321-2909 TRACY.MADDOX@PIEDMONTNG.COM

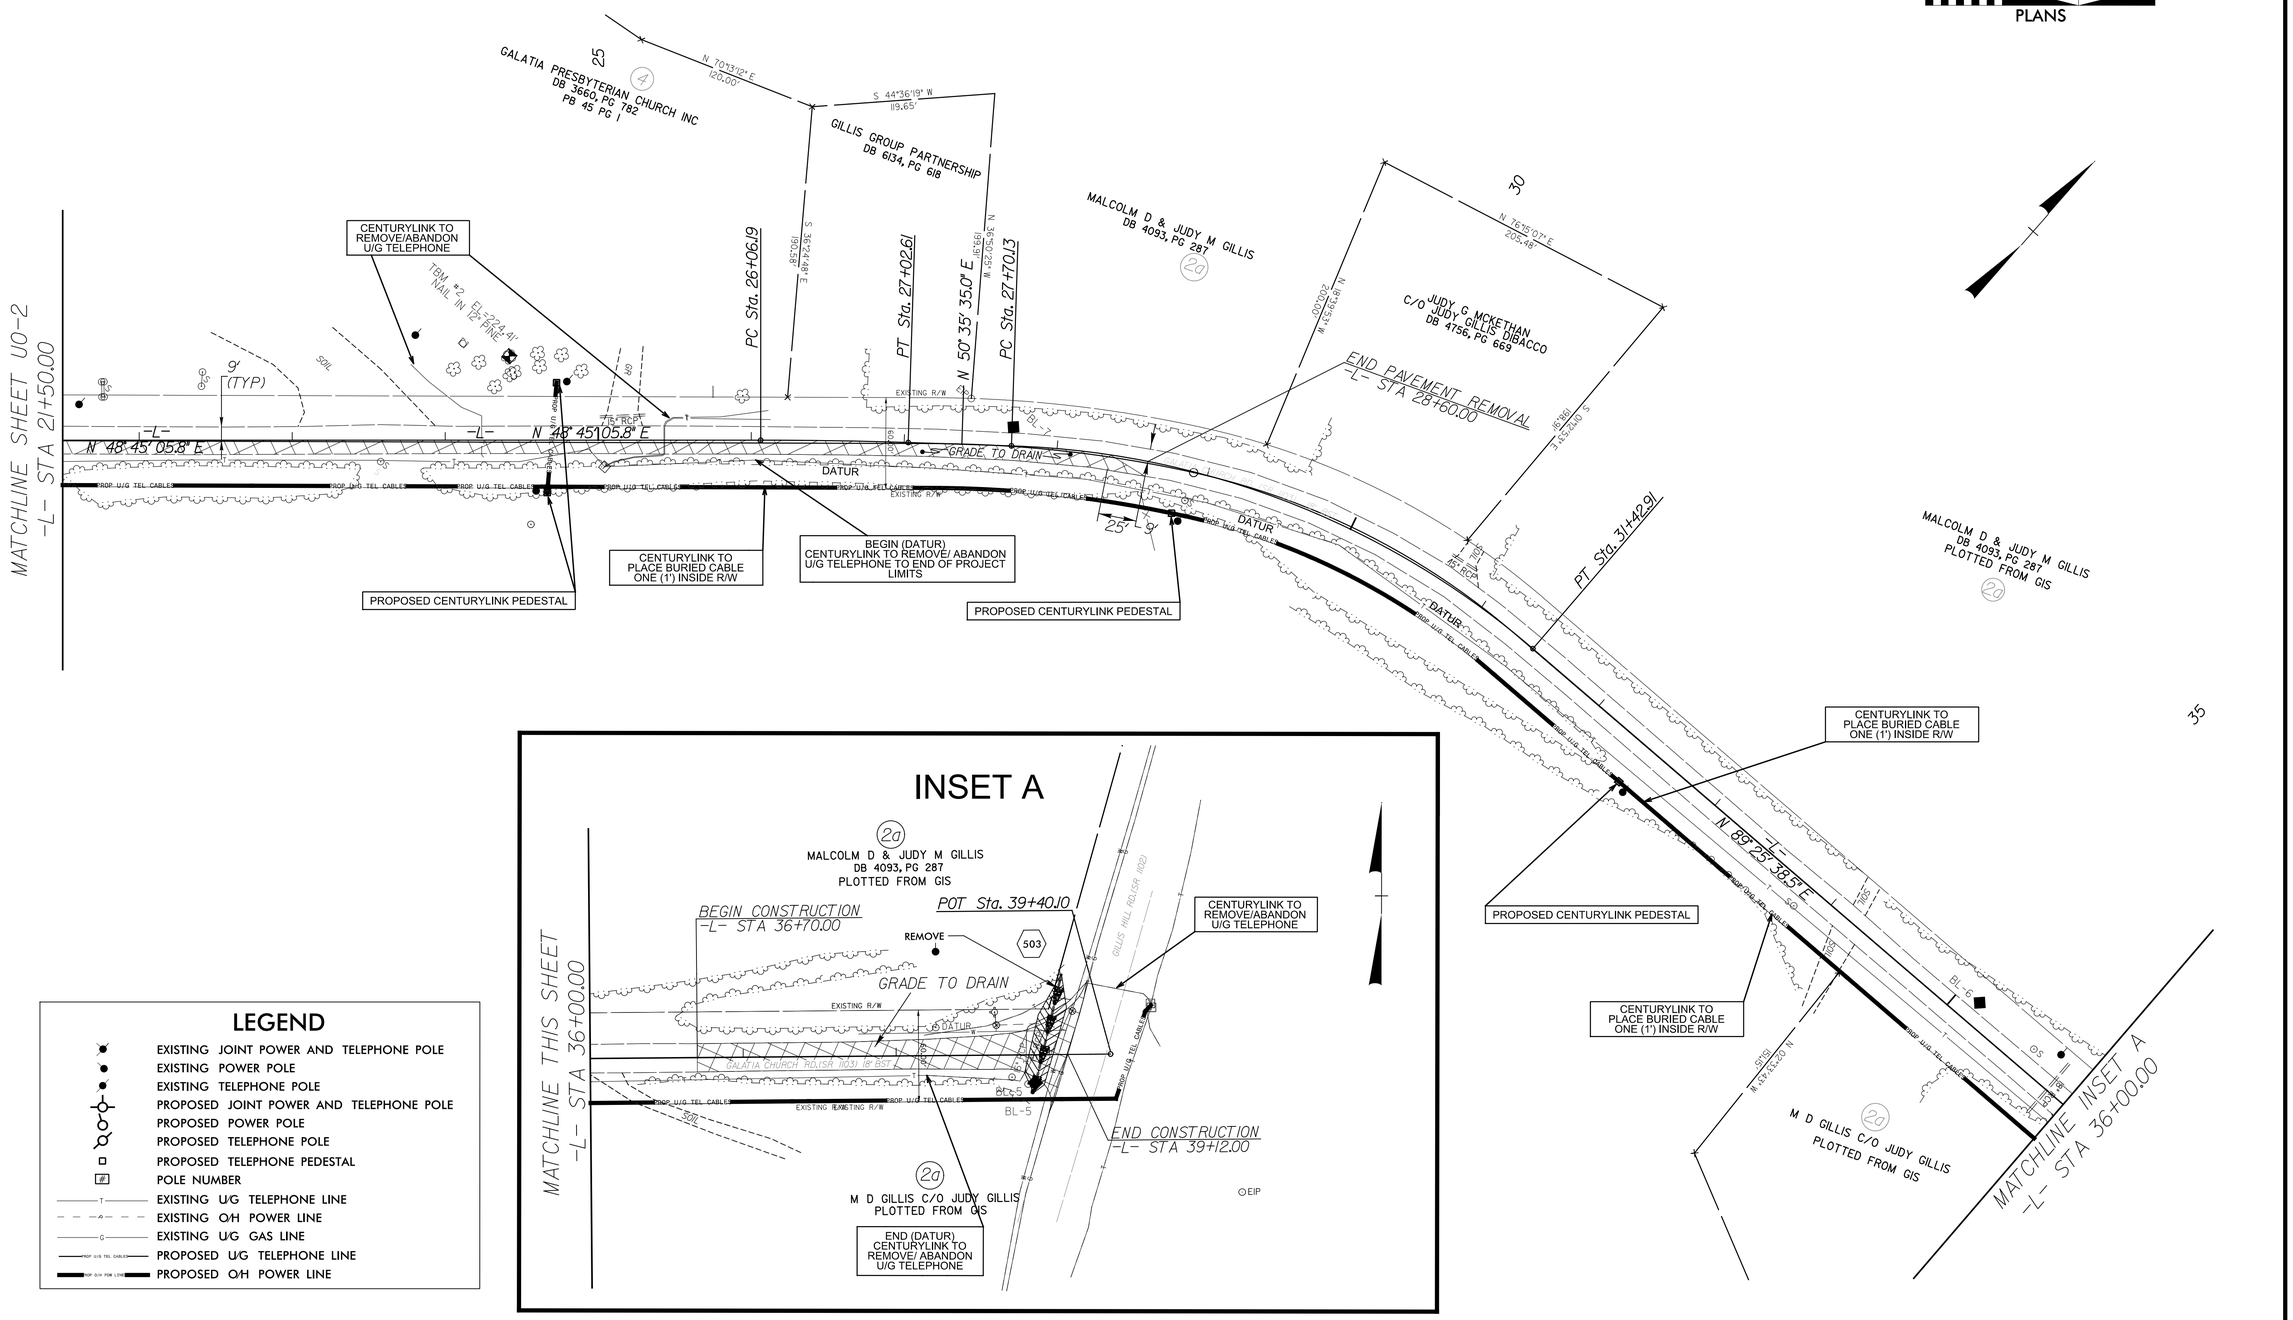

LEGEND

- EXISTING JOINT POWER AND TELEPHONE POLE
- EXISTING POWER POLE
- EXISTING TELEPHONE POLE
- PROPOSED JOINT POWER AND TELEPHONE POLE
- PROPOSED POWER POLE
- PROPOSED TELEPHONE POLE
- PROPOSED TELEPHONE PEDESTAL
- POLE NUMBER
- EXISTING U/G TELEPHONE LINE
- EXISTING O/H POWER LINE
- EXISTING U/G GAS LINE
- PROPOSED U/G TELEPHONE LINE
- PROPOSED O/H POWER LINE

5/14/99

1/29/2015
R:\Utilities\Projects\W5206Z_UBO_PSH_03.dgn