PROJECT REFERENCE NO.	SHEET NO.
W-5601C	12-A
R/W SHEET NO.	

DIVISION DESIGN / CONSTRUCT ENGINEER

NORTH CAROLINA PROFESSIONAL SEAL 26930 ENGINEER GREG S. DAVIS

DocuSigned by: Greg S. Davis 33D47B5FD78F4A8.

10/29/2015

DIVISION DESIGN / CONSTRUCT ENGINEER

DOCUMENT NOT CONSIDERED FINAL UNLESS ALL SIGNATURES COMPLETED

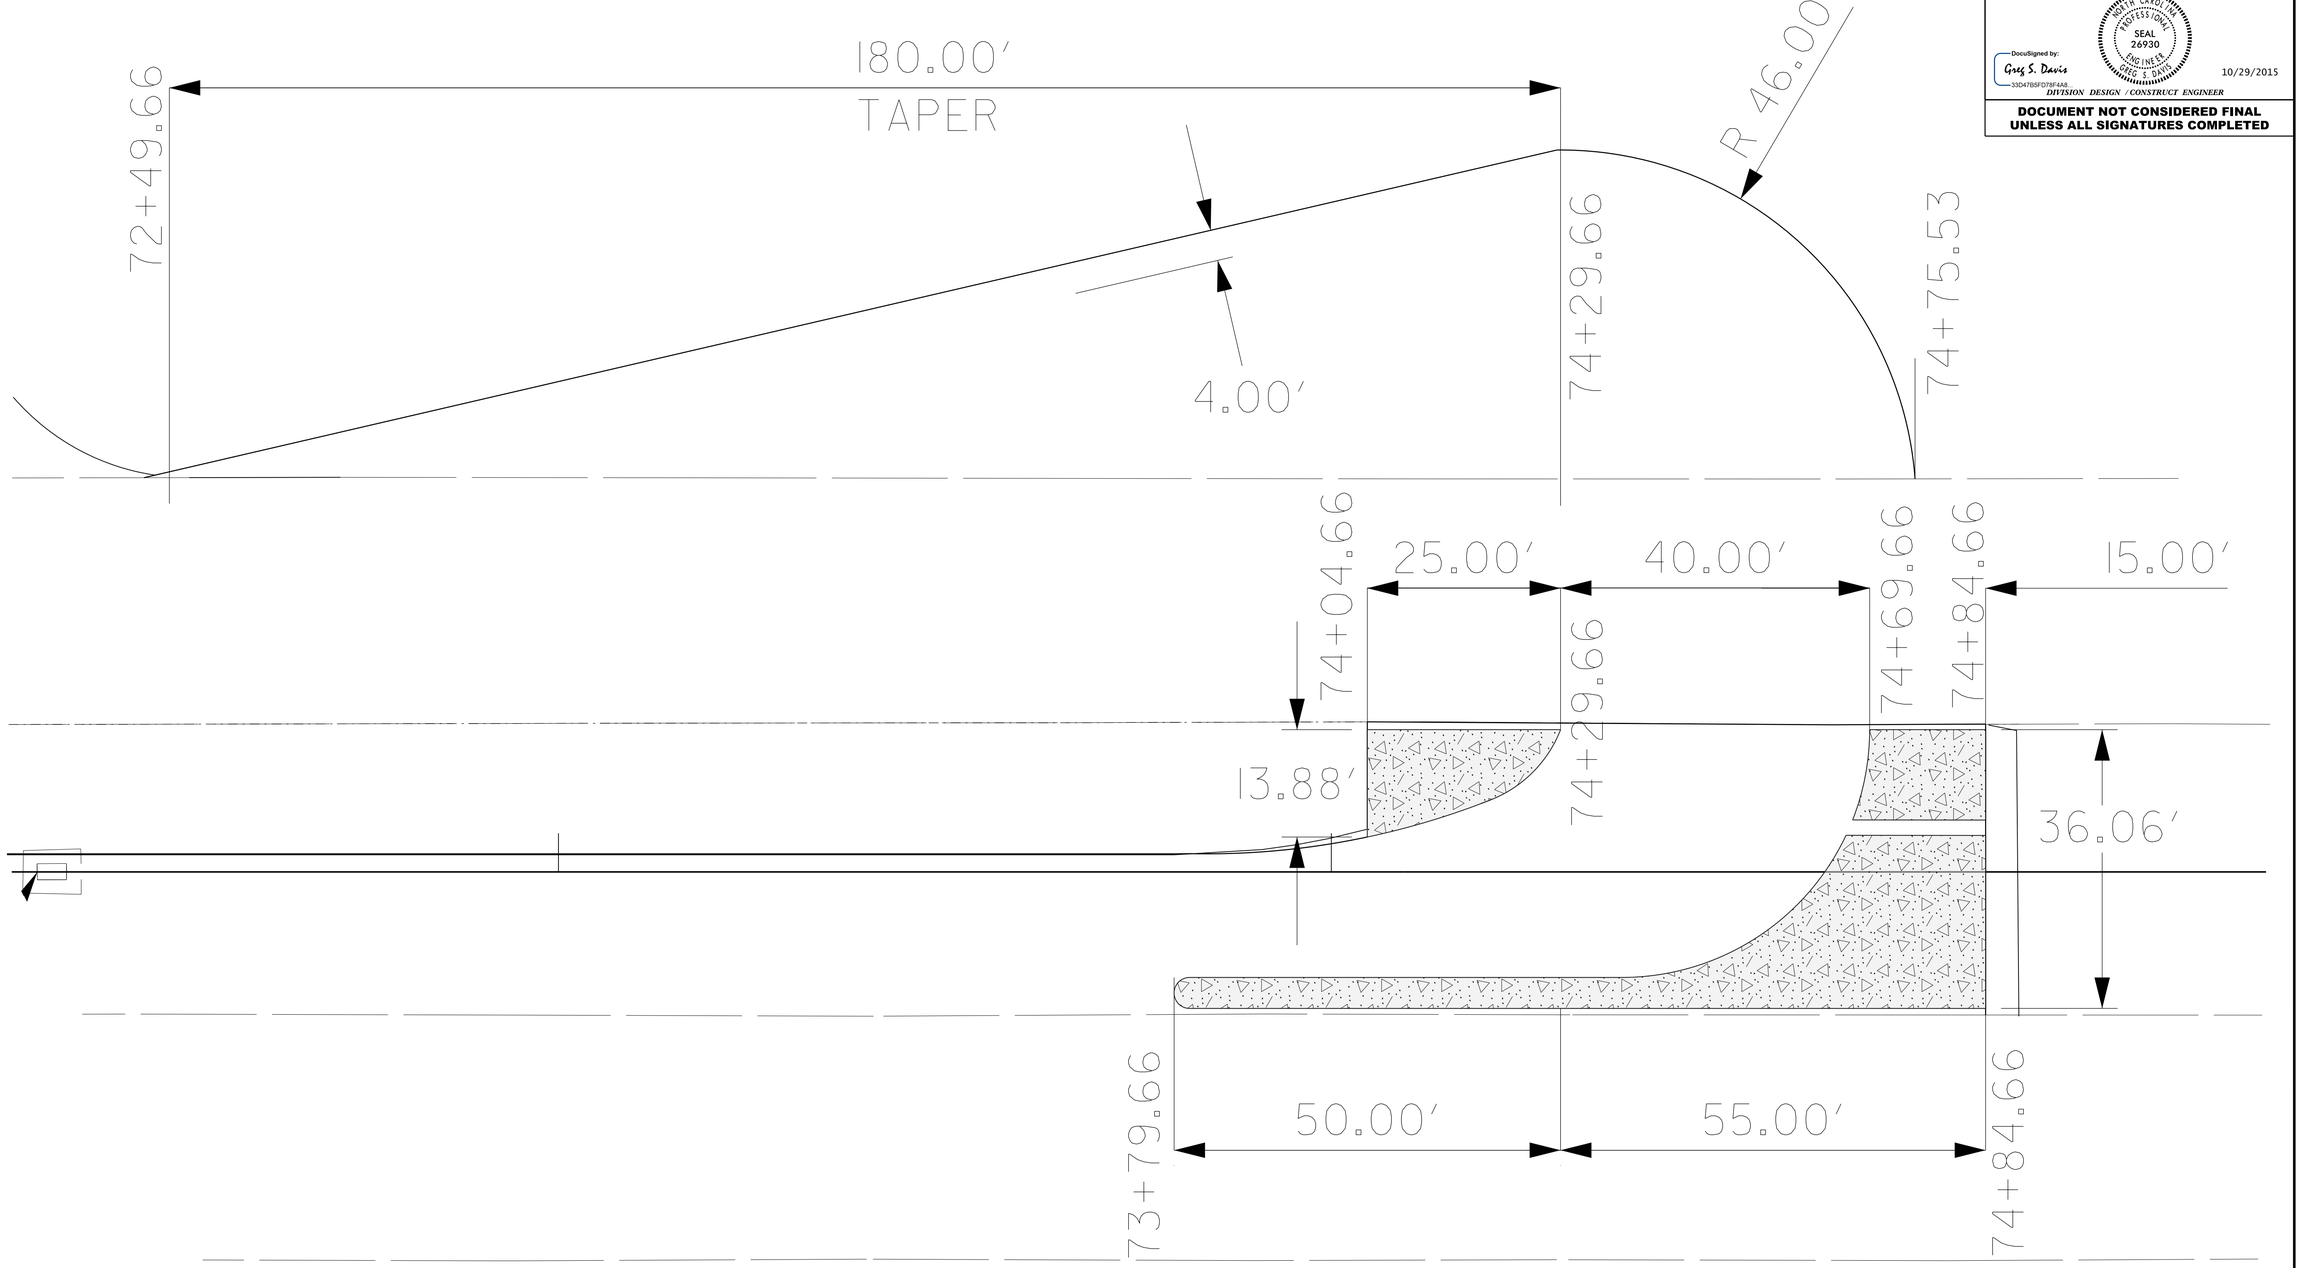

20' 0 20' 40'

REVISIONS

DRIVEWAY ADDED JAN 14 2015

8/17/99

28-OCT-2015 13:56
z:\pdl\cadd\proj\US64_sr2469browns_crossroads_rdl\psh\dsn\W-5601C_psh_12.dgn
osdavis
AT DACAD-270410