PROJECT REFERENCE NO.	SHEET NO.
W-5601C	8
R/W SHEET NO.	

NORTH CAROLINA PROFESSIONAL SEAL 26930 ENGINEER GREG S. DAVIS

DocuSigned by: Greg S. Davis 33D47B5FD78F4A8...

10/29/2015

DIVISION DESIGN / CONSTRUCT ENGINEER

DOCUMENT NOT CONSIDERED FINAL UNLESS ALL SIGNATURES COMPLETED

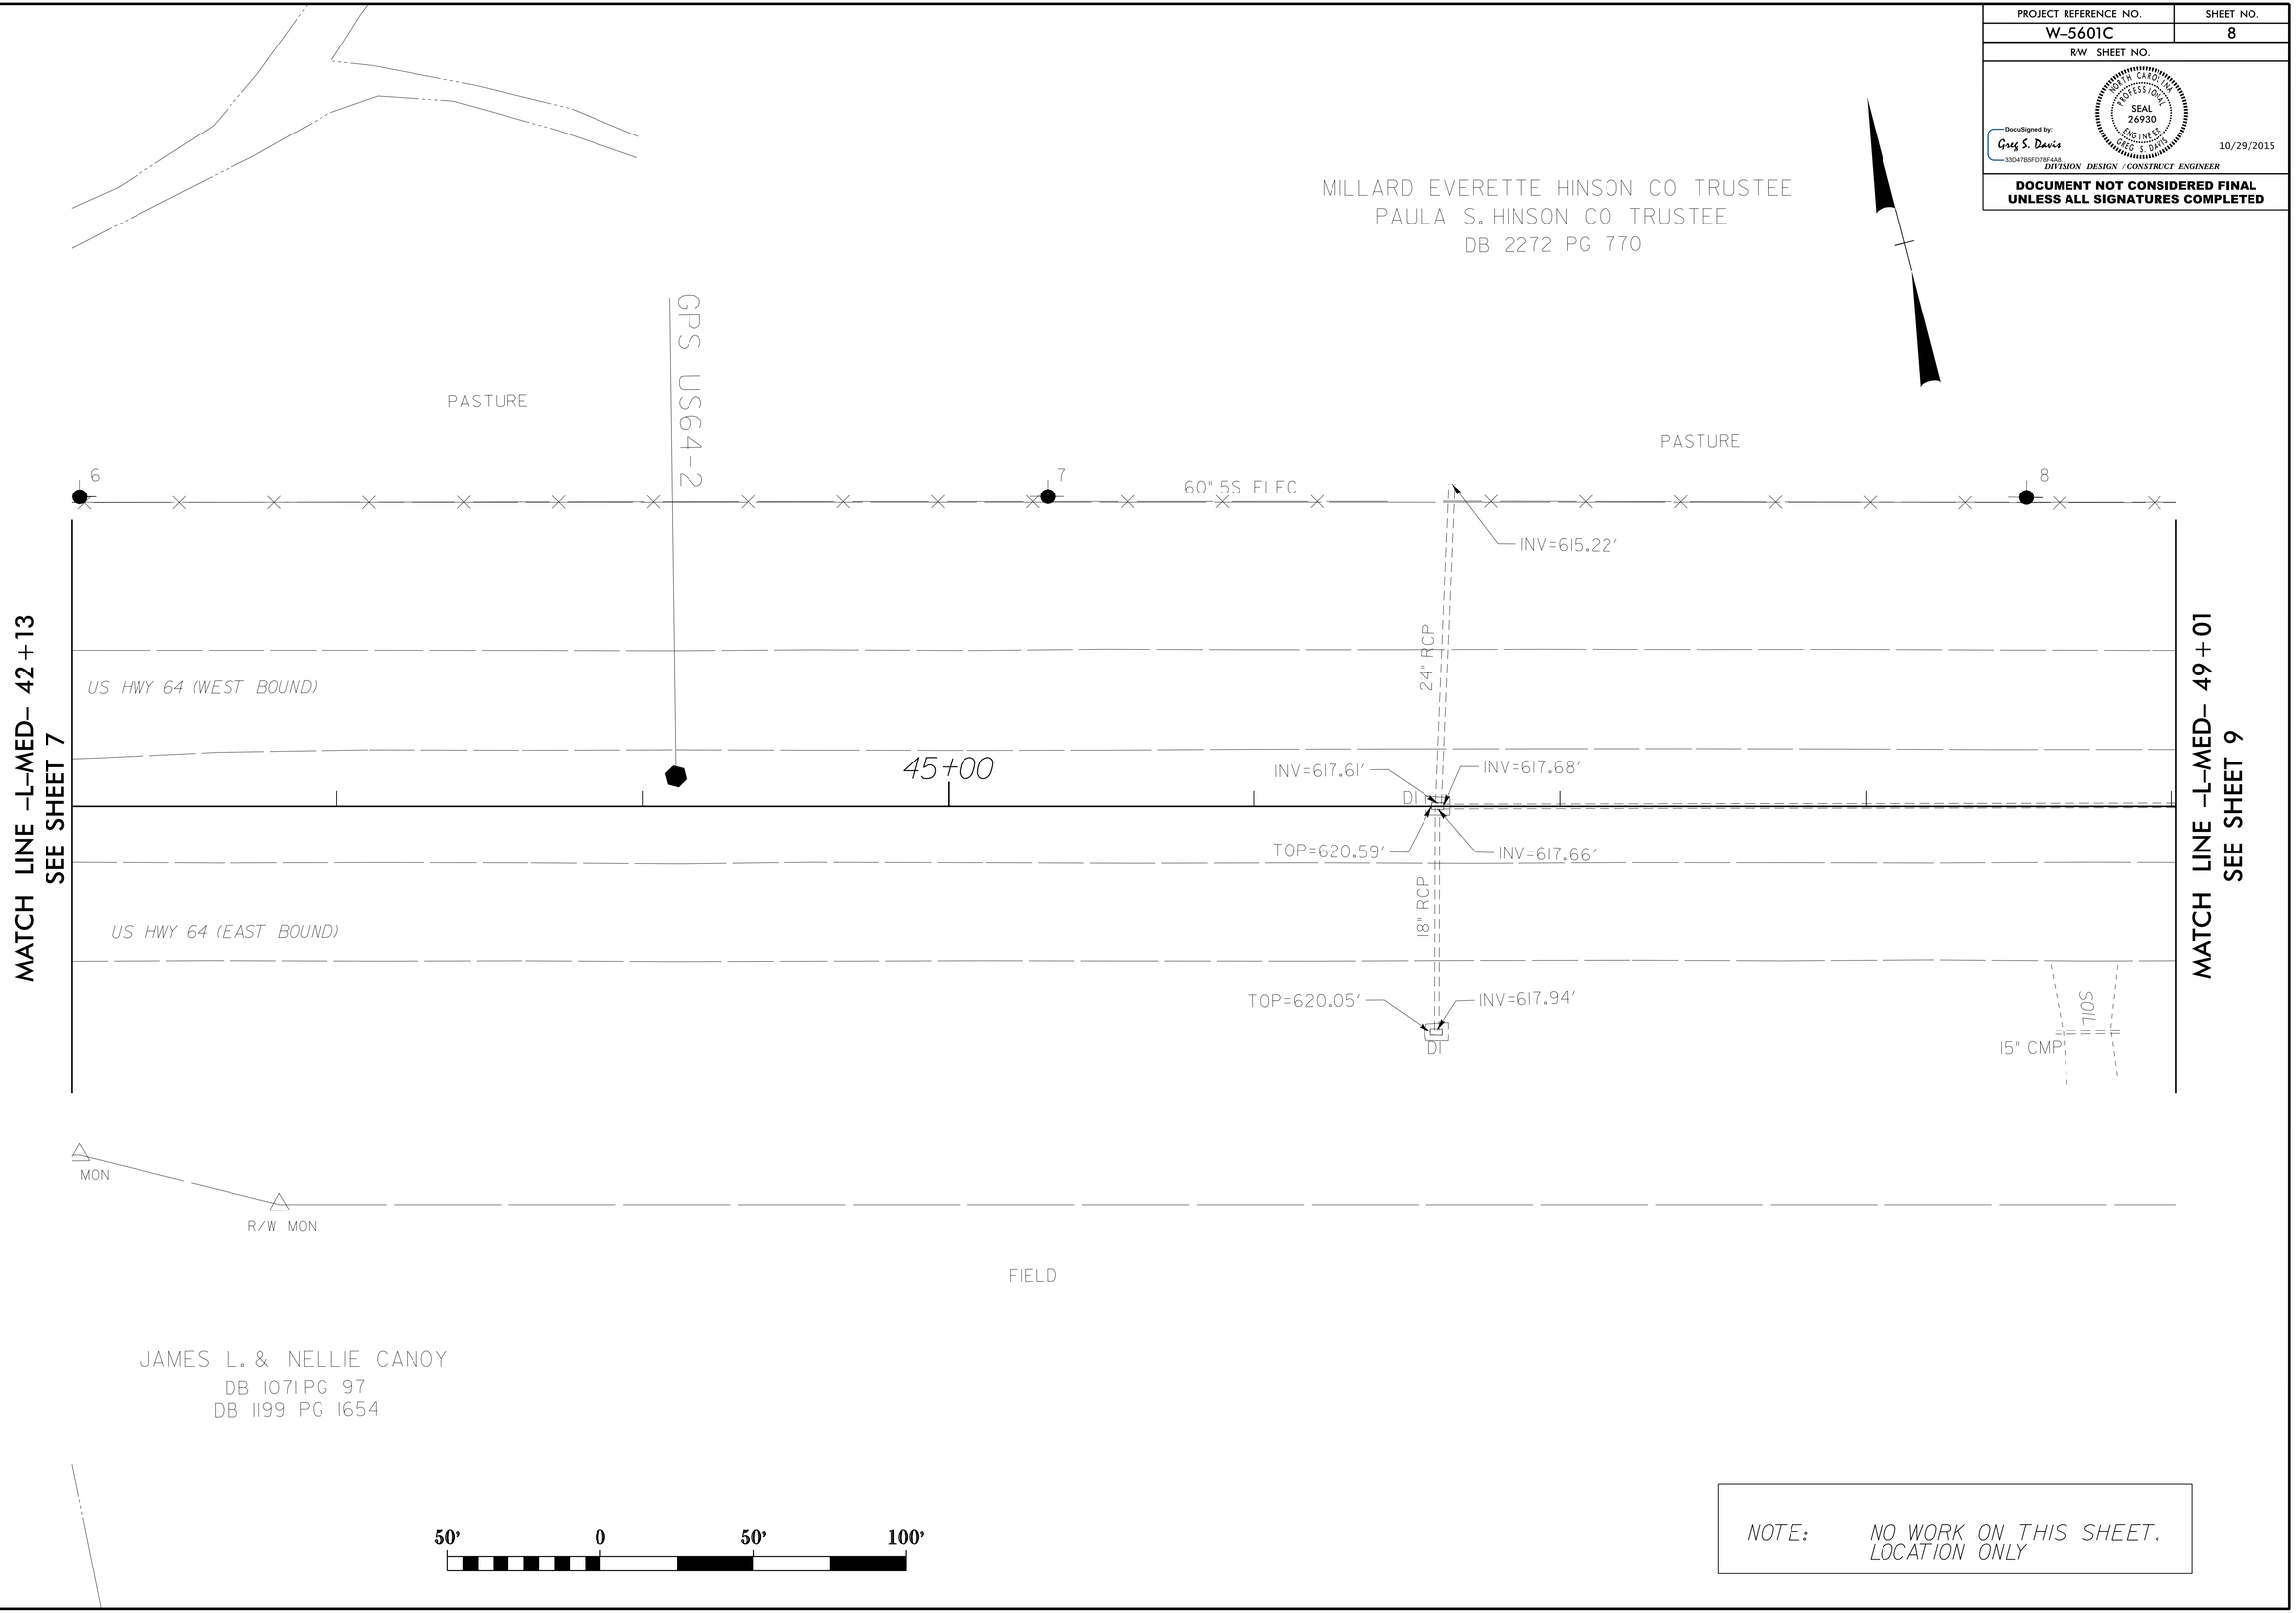

NOTE: NO WORK ON THIS SHEET. LOCATION ONLY

REVISIONS

8/17/99

23-OCT-2015 13:56
c:\pwworking\brd\d1036\US64 sr2469(browns crossroads rd)\psh\dgn\W-5601C_psh_8.dgn
asdavis
AT PB-AD-220410