PROJECT REFERENCE NO.	SHEET NO.
W-5601C	7
R/W SHEET NO.	

NORTH CAROLINA PROFESSIONAL SEAL 26930 ENGINEER GREG S. DAVIS

DocuSigned by: Greg S. Davis 33D47B5FD78F4A8... 10/29/2015

DIVISION DESIGN / CONSTRUCT ENGINEER

DOCUMENT NOT CONSIDERED FINAL UNLESS ALL SIGNATURES COMPLETED

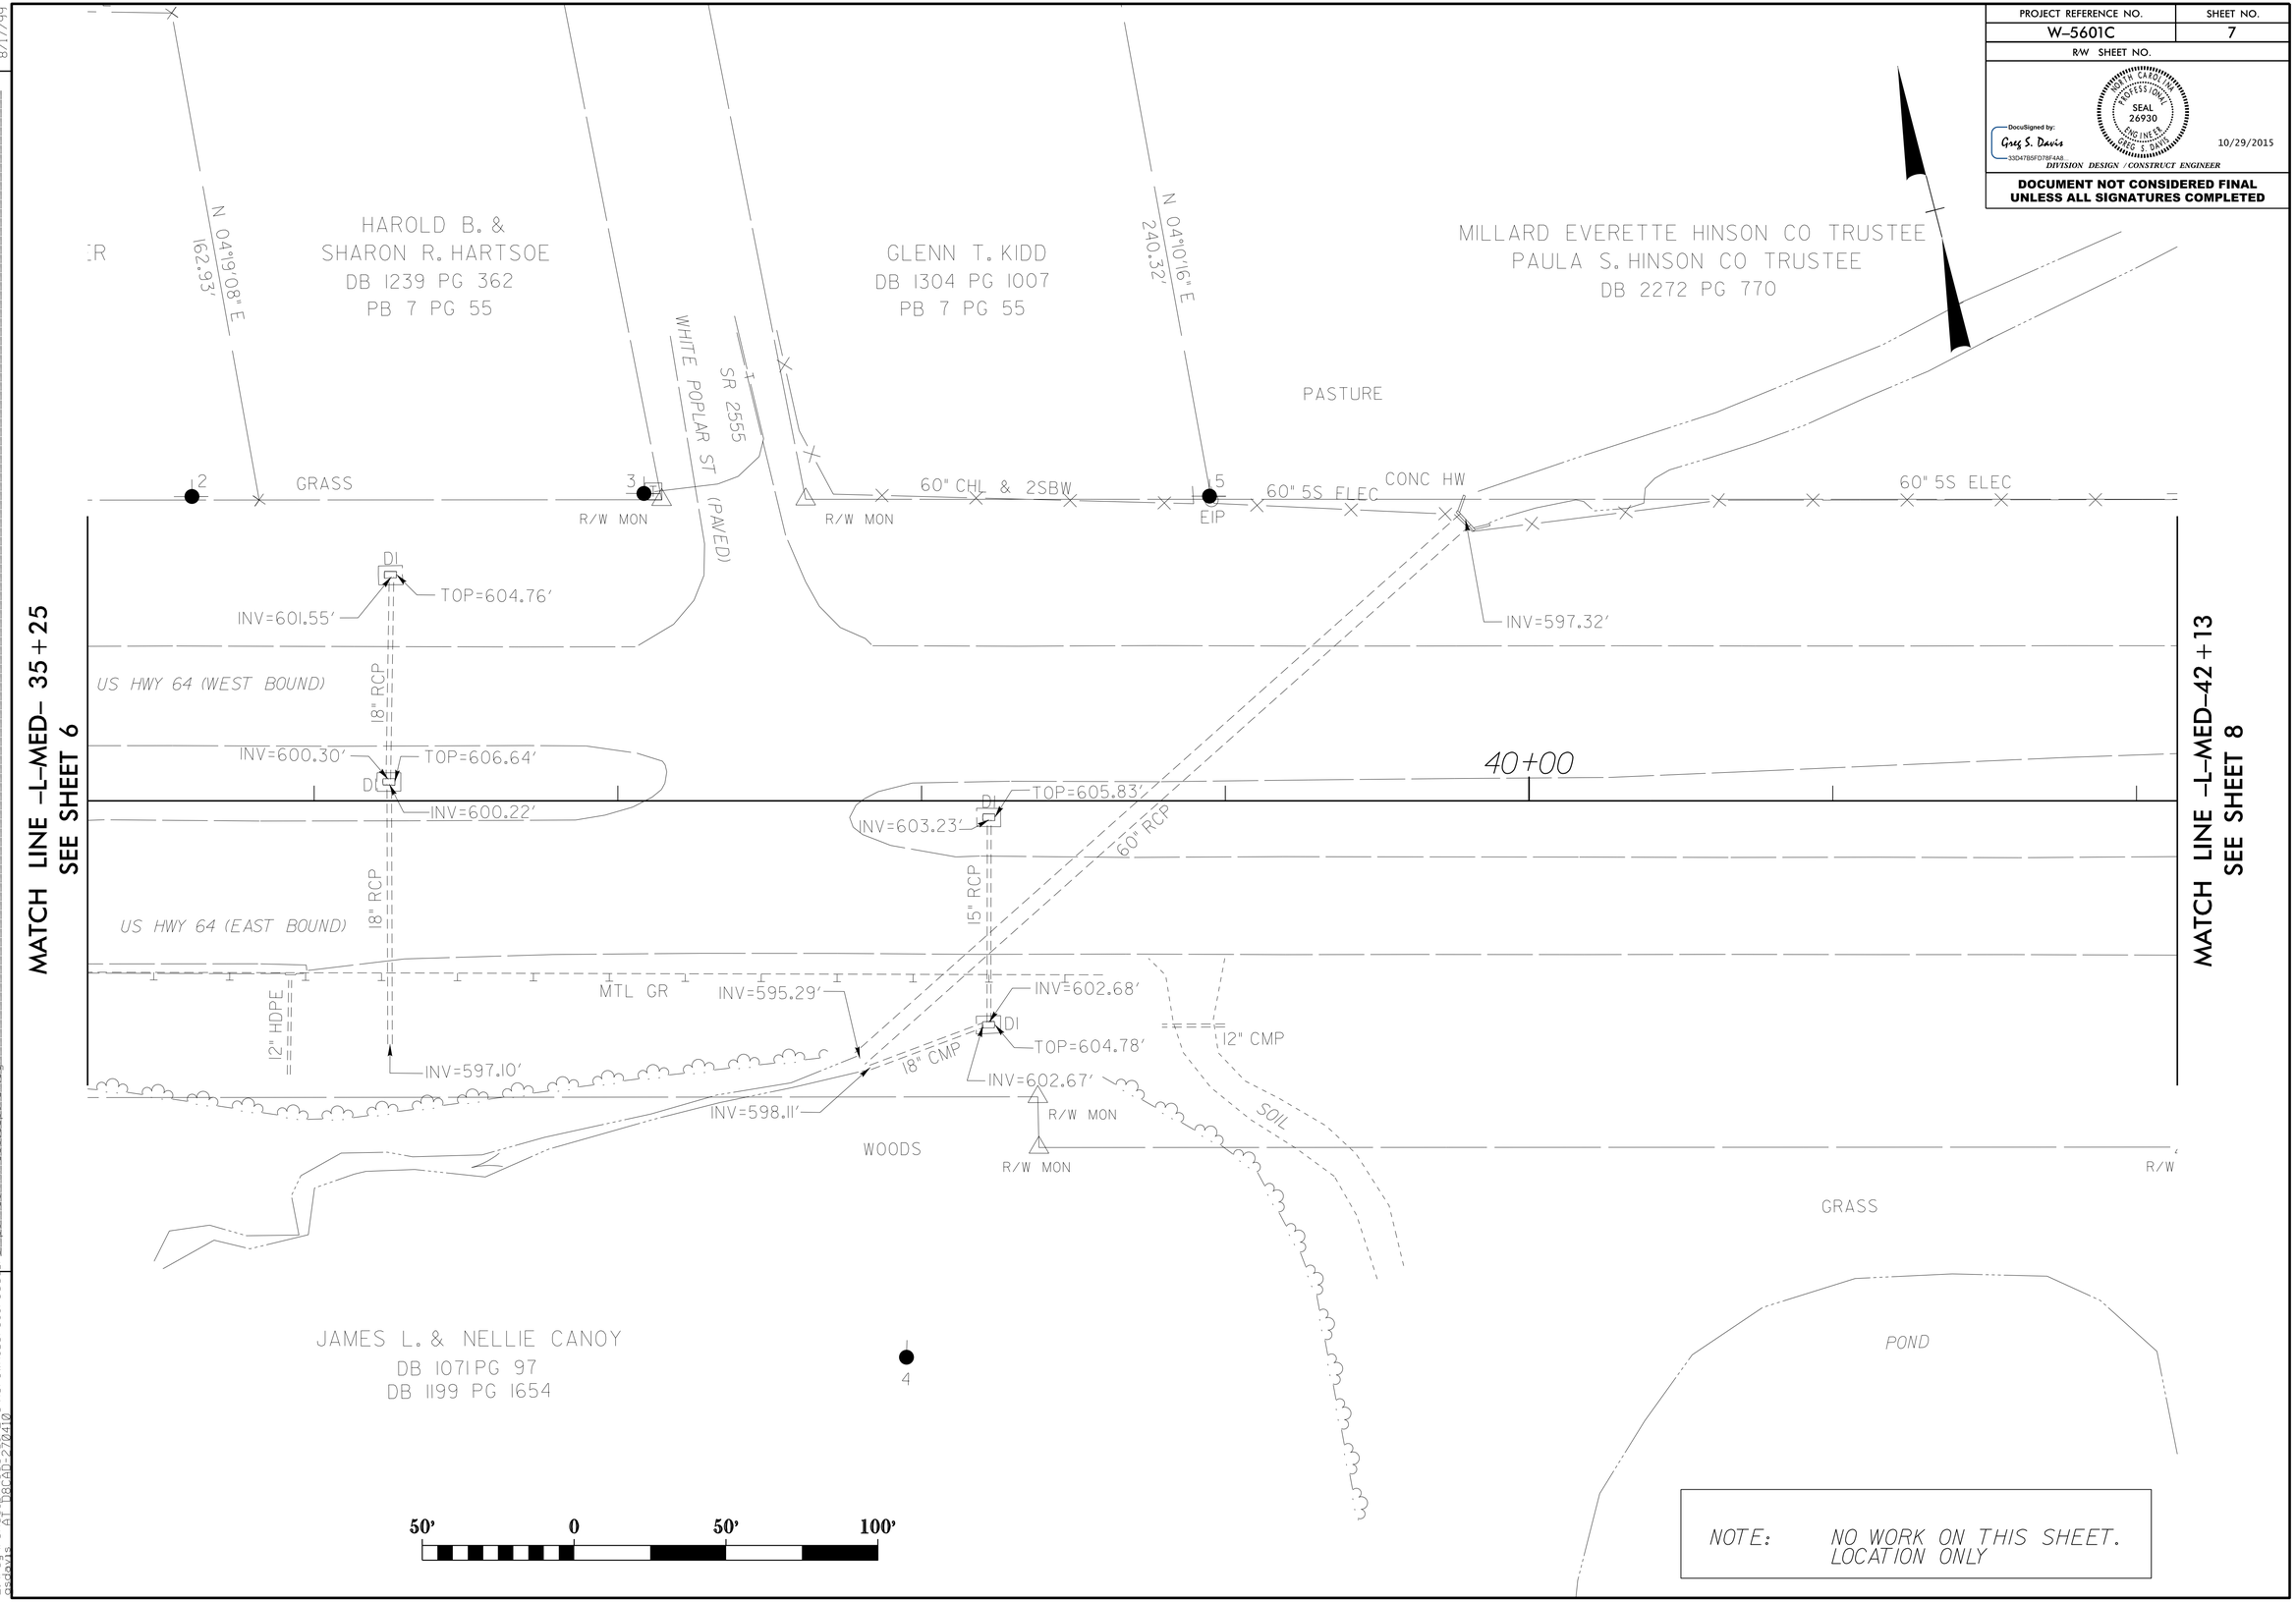

REVISIONS

8/17/99

29-OCT-2015 13:56
23-Oct-2015 10:09
osdavis
d:\psh\dgn\W-5601C_psh_7.dgn