PROJECT REFERENCE NO.	SHEET NO.
W-5601C	13
ROADWAY DESIGN ENGINEER	HYDRAULICS ENGINEER

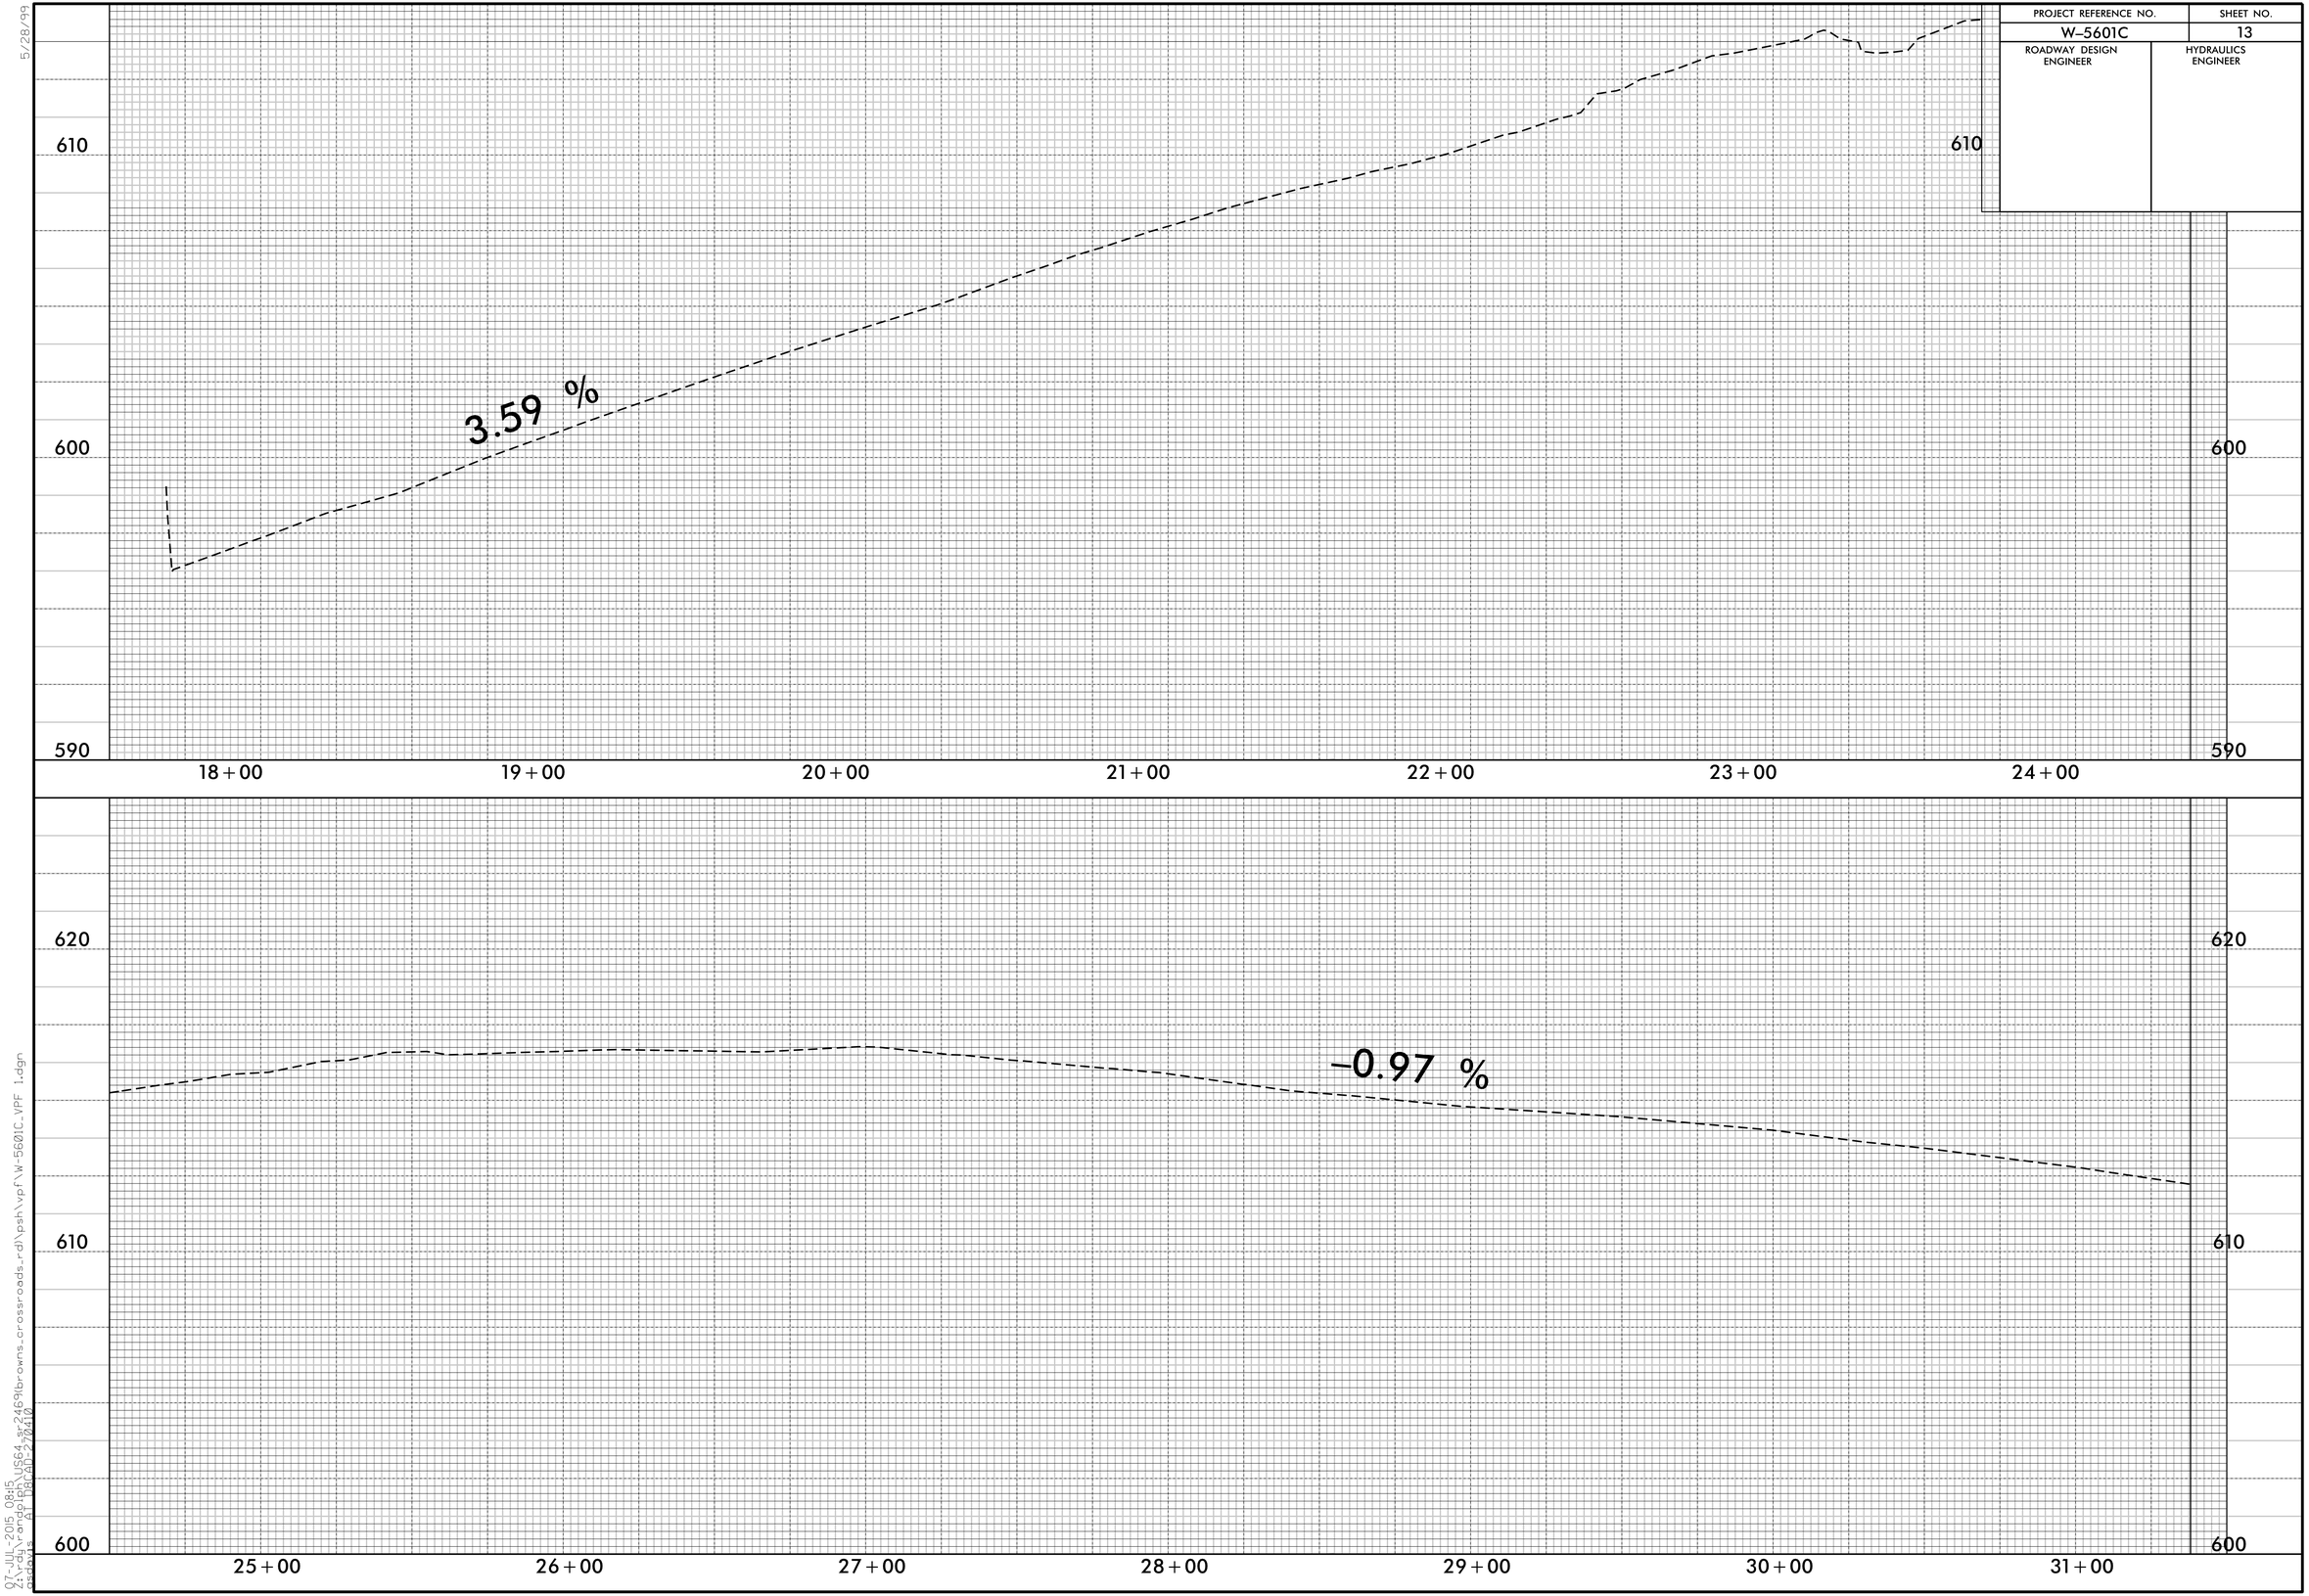

5/28/99

07-JUL-2015 08:5
K:\proj\2469\US64_r_2469\browns_crossroads_rd\psh\vpf\W-5601C_VPF 1.dgn
psdgn: pwd: D80D-272410