PROJECT REFERENCE NO.	SHEET NO.
W-5601C	2-D

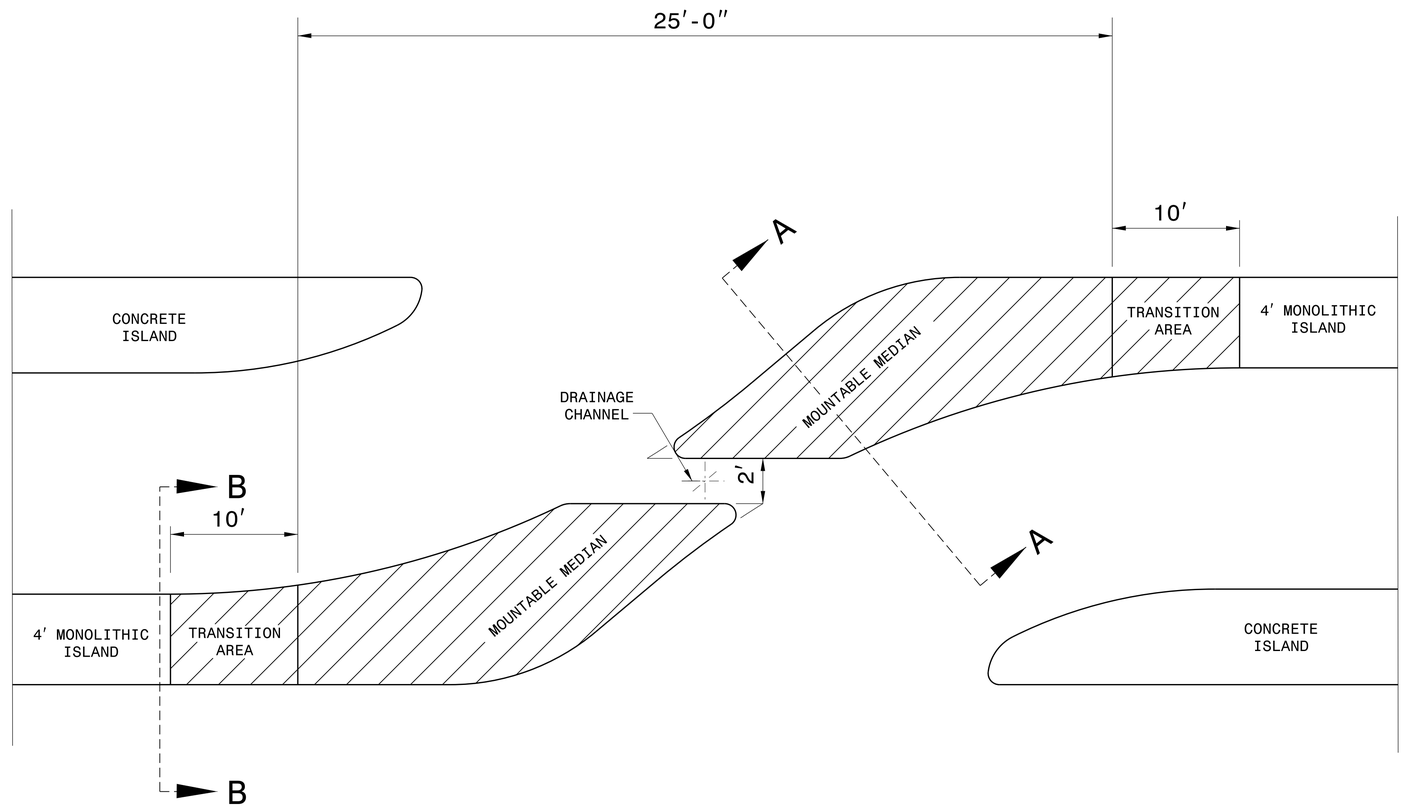

EMERGENCY VEHICLE ACCESS FOR CONCRETE ISLAND

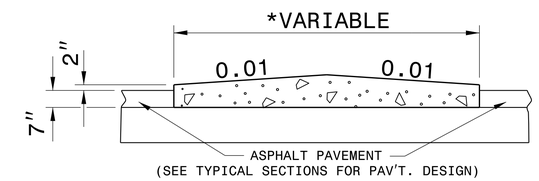

SECTION A-A

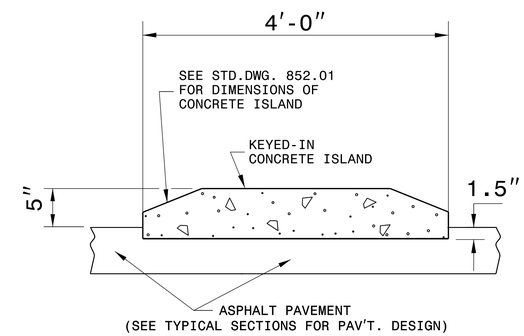

SECTION B-B

NOTES:

REFER TO SECTION 852 OF STANDARD SPECIFICATIONS FOR CONCRETE ISLANDS.

REFER TO STANDARD DRAWING 852.01 FOR CONTRACTION/EXPANSION JOINTS.

PLACE 6″x 6″ W5xW5 REINFORCING WIRE MESH IN THE BOTTOM 3RD OF THE EMERGENCY VEHICLE ACCESS PORTION OF THE CONCRETE ISLAND THAT MEETS SECTION 1070 OF THE STANDARD SPECIFICATIONS.

LOCATE DRAINAGE CHANNEL AS DIRECTED BY THE ENGINEER TO ACHIEVE MAXIMUM EFFECTIVENESS.

* ISLAND WIDTH VARIES THRU THE LENGTH OF THE ISLAND. SEE PLAN SHEET FOR DIMENSIONS.

NORTH CAROLINA PROFESSIONAL SEAL 022966 ENGINEER Joel S. Howerton

DocuSigned by: Joel Howerton 873F3D17DCDC45F...

9/25/2015

DOCUMENT NOT CONSIDERED FINAL UNLESS ALL SIGNATURES COMPLETED

CONTRACT STANDARDS & DEVELOPMENT UNIT
STANDARDS AND SPECIAL DESIGN
Office 919-707-6950 FAX 919-250-4119

EMERGENCY VEHICLE ACCESS FOR CONCRETE ISLAND

ORIGINAL BY: E.E. WARD DATE: 12-99
MODIFIED BY: rnbritt DATE: 09-24-2015
CHECKED BY: DATE:
FILE SPEC.: details\nbritt\english\hydro\w5520 emergency vehicle access.dgn

$$$$SYSTEM$$$$
$$$$USERNAME$$$$ $$$$DGN$$$$ $$$$$$$$$$$$