PROJECT REFERENCE NO.	SHEET NO.
W-5601C	10
R/W SHEET NO.	

DocuSigned by: Greg S. Davis
33D47B5FD78F4A8...
10/29/2015
DIVISION DESIGN / CONSTRUCT ENGINEER

NORTH CAROLINA PROFESSIONAL SEAL 26930 ENGINEER GREG S. DAVIS

DOCUMENT NOT CONSIDERED FINAL UNLESS ALL SIGNATURES COMPLETED

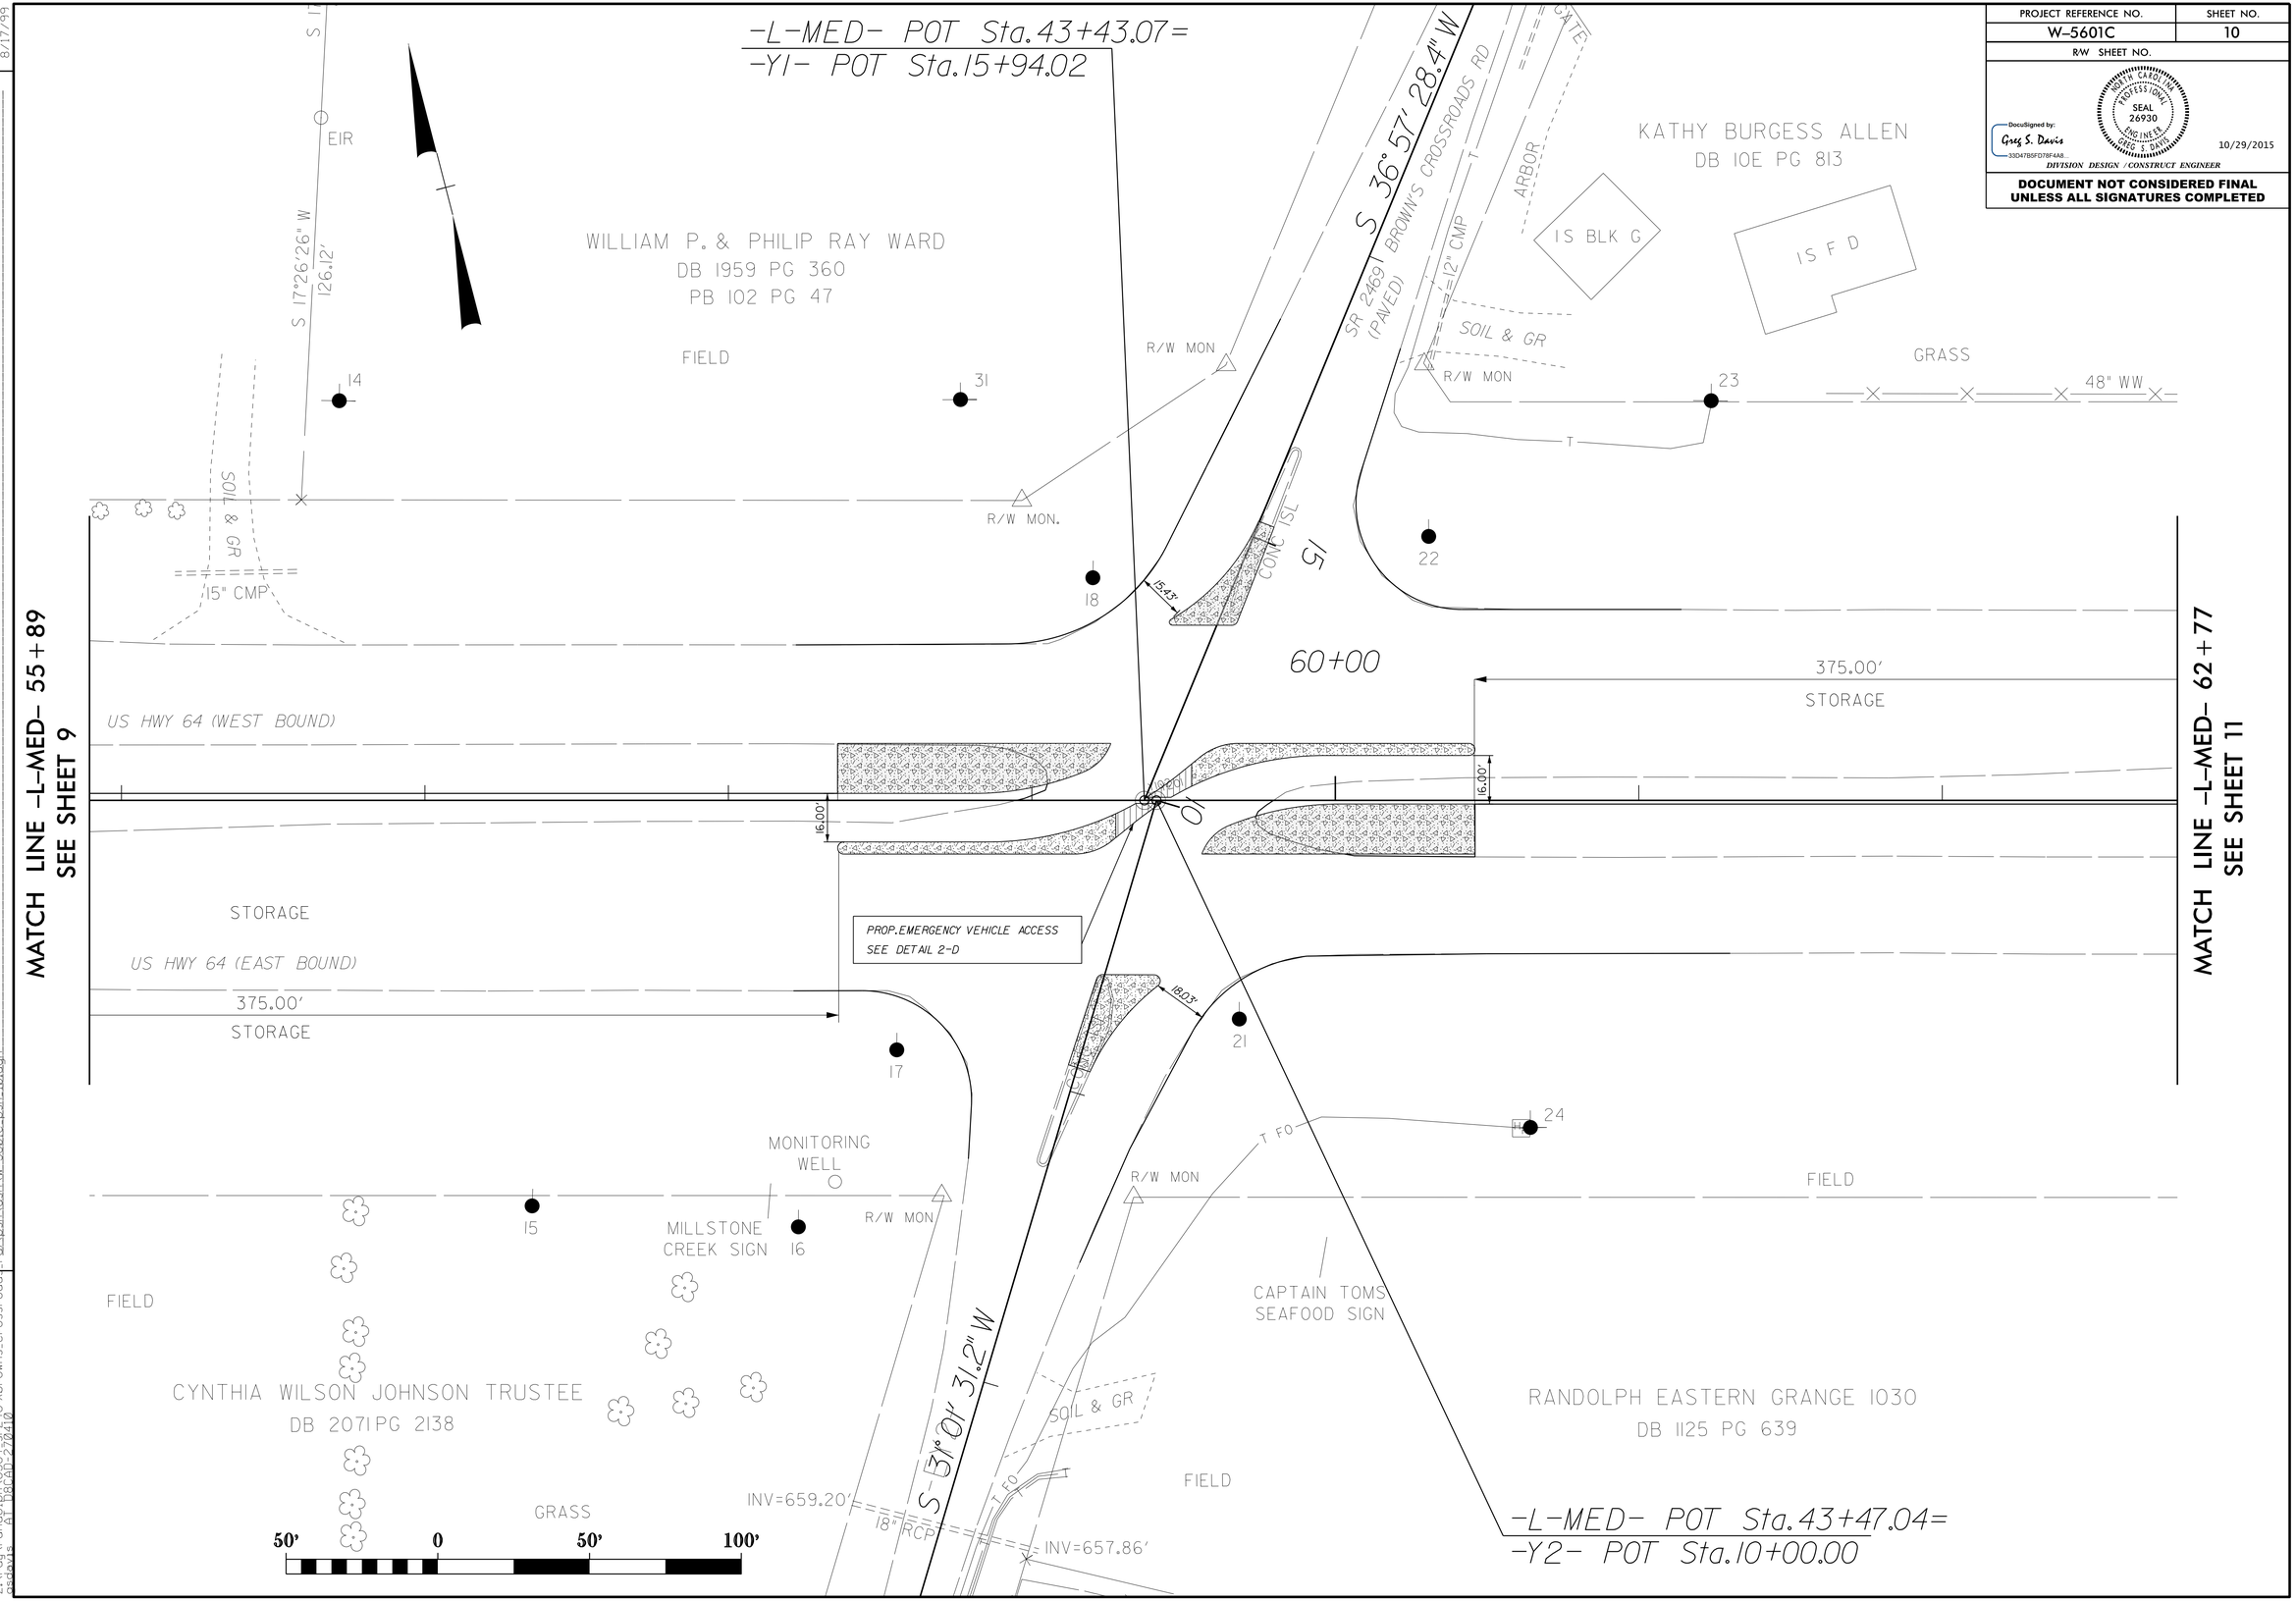

REVISIONS

8/17/99

28-OCT-2015 13:56
s:\cad\projects\US64_sr2469\browns_crossroads_rd\psh\dgn\W-5601C_psh_10.dgn
pgouds AT PBCAD-270410