PROJECT REFERENCE NO.	SHEET NO.
W-5601C	6
R/W SHEET NO.	

NORTH CAROLINA PROFESSIONAL SEAL 26930 ENGINEER GREG S. DAVIS

DocuSigned by: Greg S. Davis 33D47B5FD78F4A8... 10/29/2015

DIVISION DESIGN / CONSTRUCT ENGINEER

DOCUMENT NOT CONSIDERED FINAL UNLESS ALL SIGNATURES COMPLETED

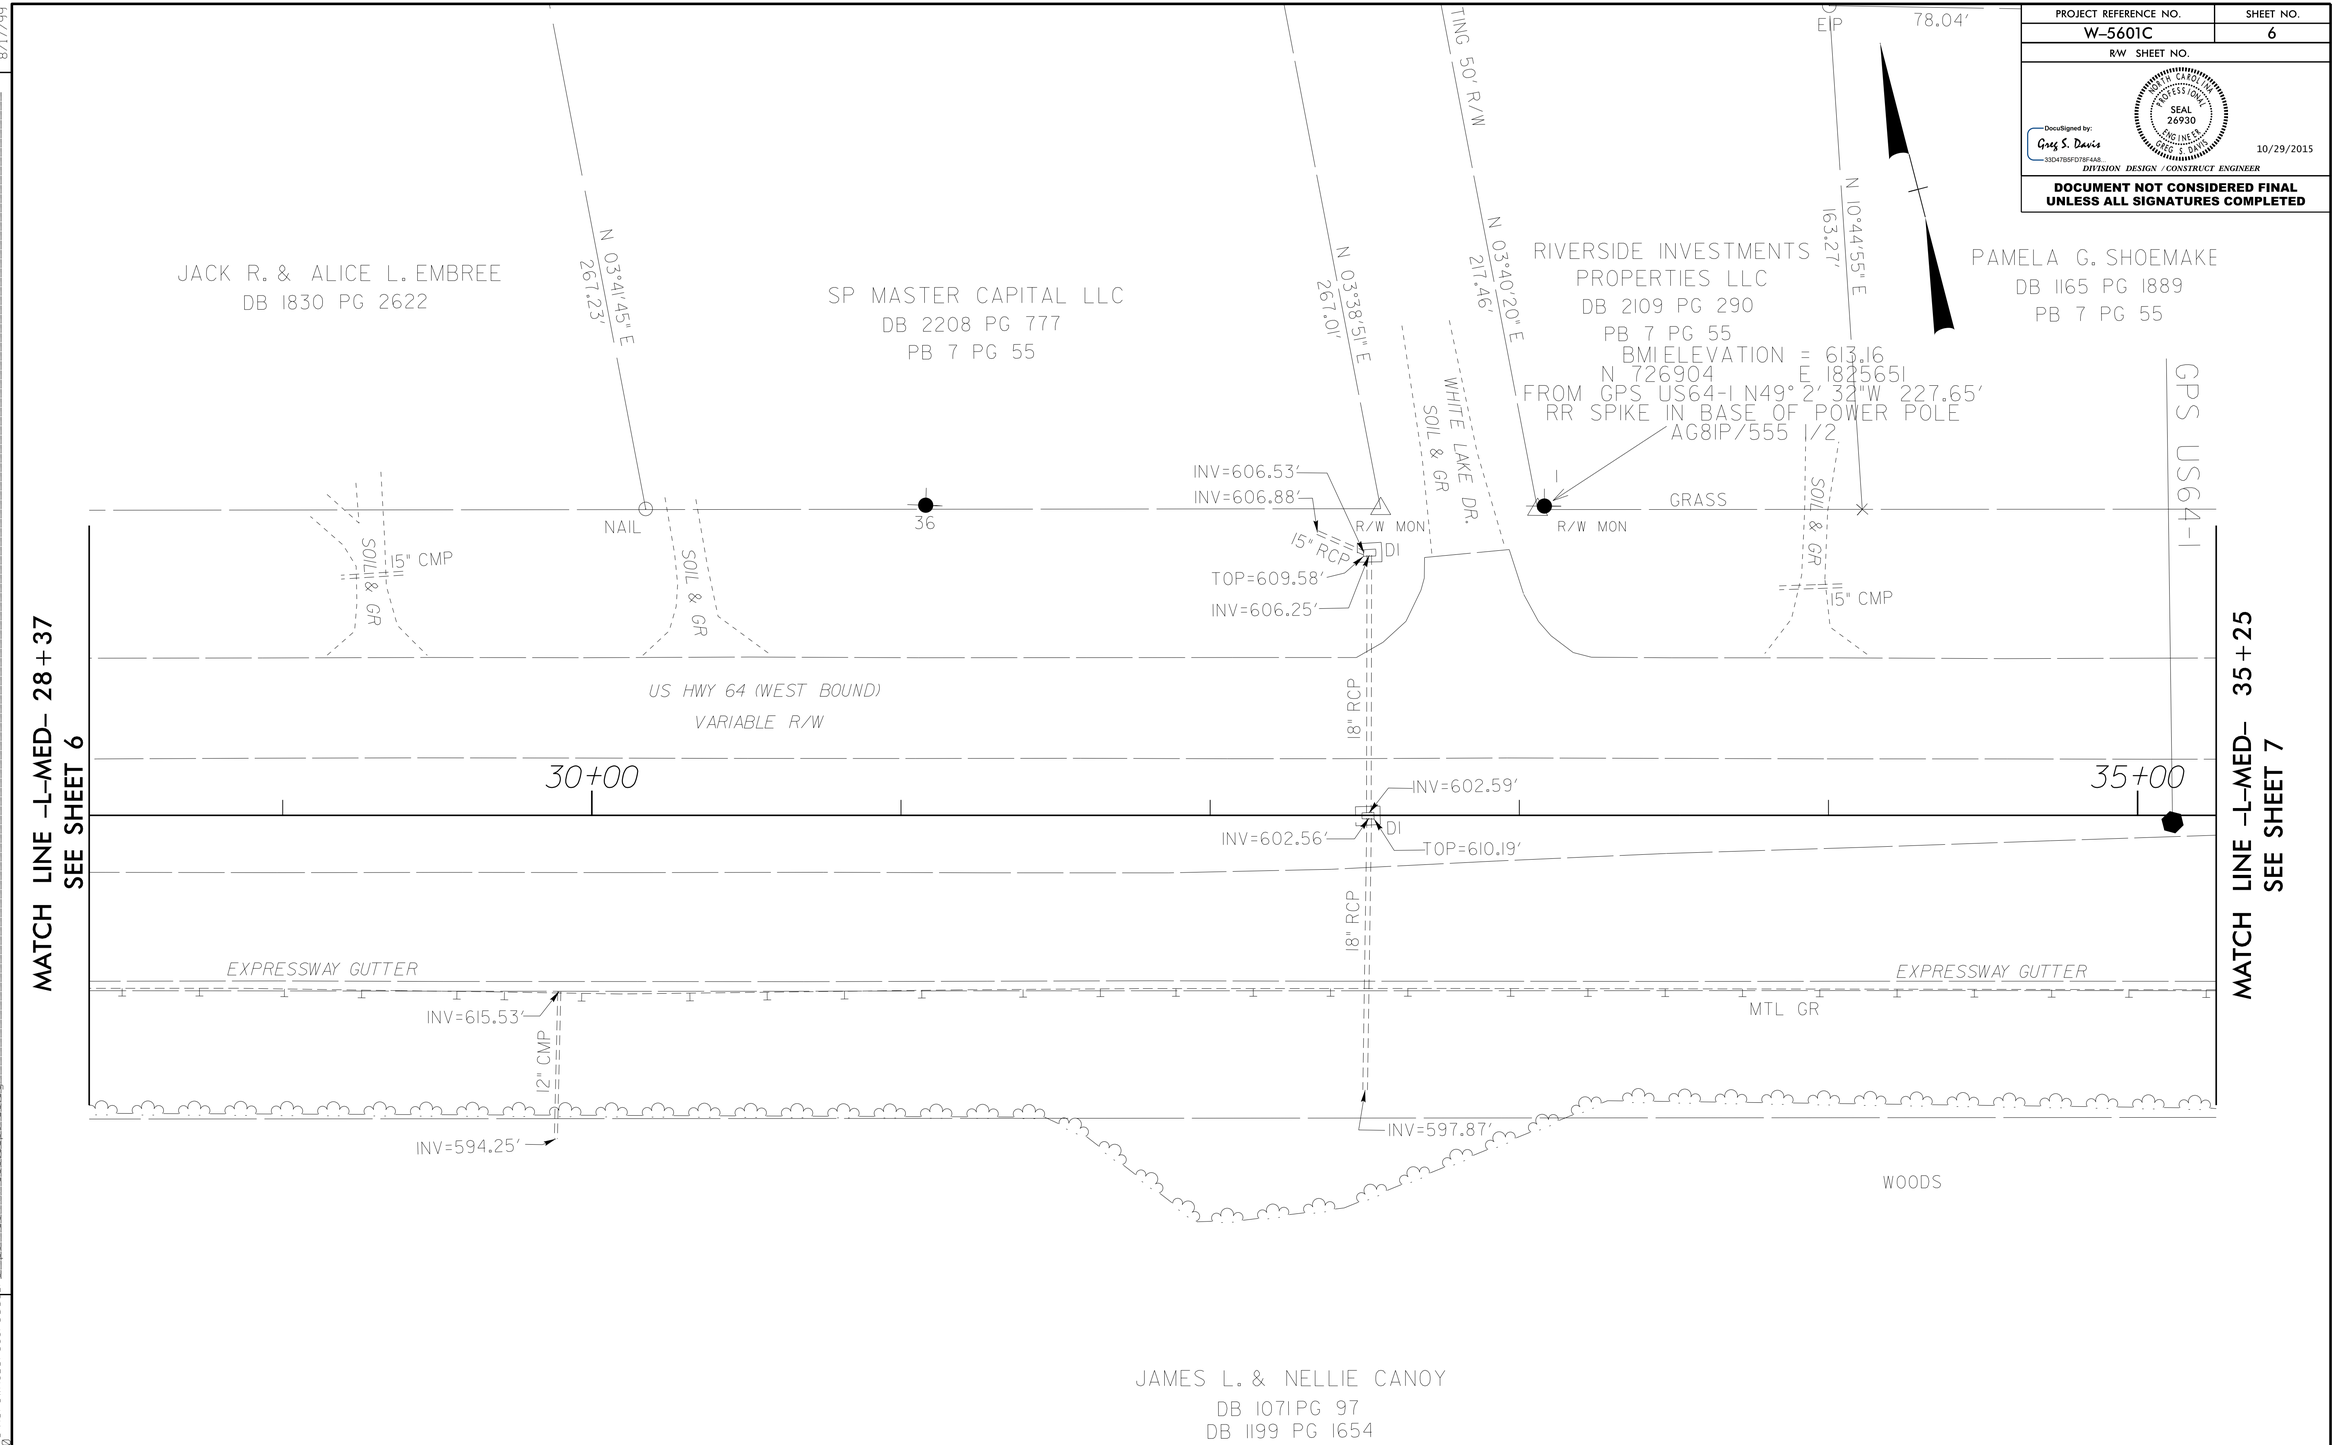

NOTE: NO WORK ON THIS SHEET. LOCATION ONLY

REVISIONS

8/17/99

23-OCT-2015 13:56
r:\divdesign\roadway\proj\US64_sr2469\browns_crossroads_rd\psh\dgn\W-5601C_psh_6.dgn
osdavis