PROJECT REFERENCE NO.	SHEET NO.
W-5601C	10-A
R/W SHEET NO.	

DocuSigned by:
Greg S. Davis
33D47B5FD78F4A8...

NORTH CAROLINA PROFESSIONAL SEAL 26930 ENGINEER GREG S. DAVIS

10/29/2015

DIVISION DESIGN / CONSTRUCT ENGINEER

DOCUMENT NOT CONSIDERED FINAL UNLESS ALL SIGNATURES COMPLETED

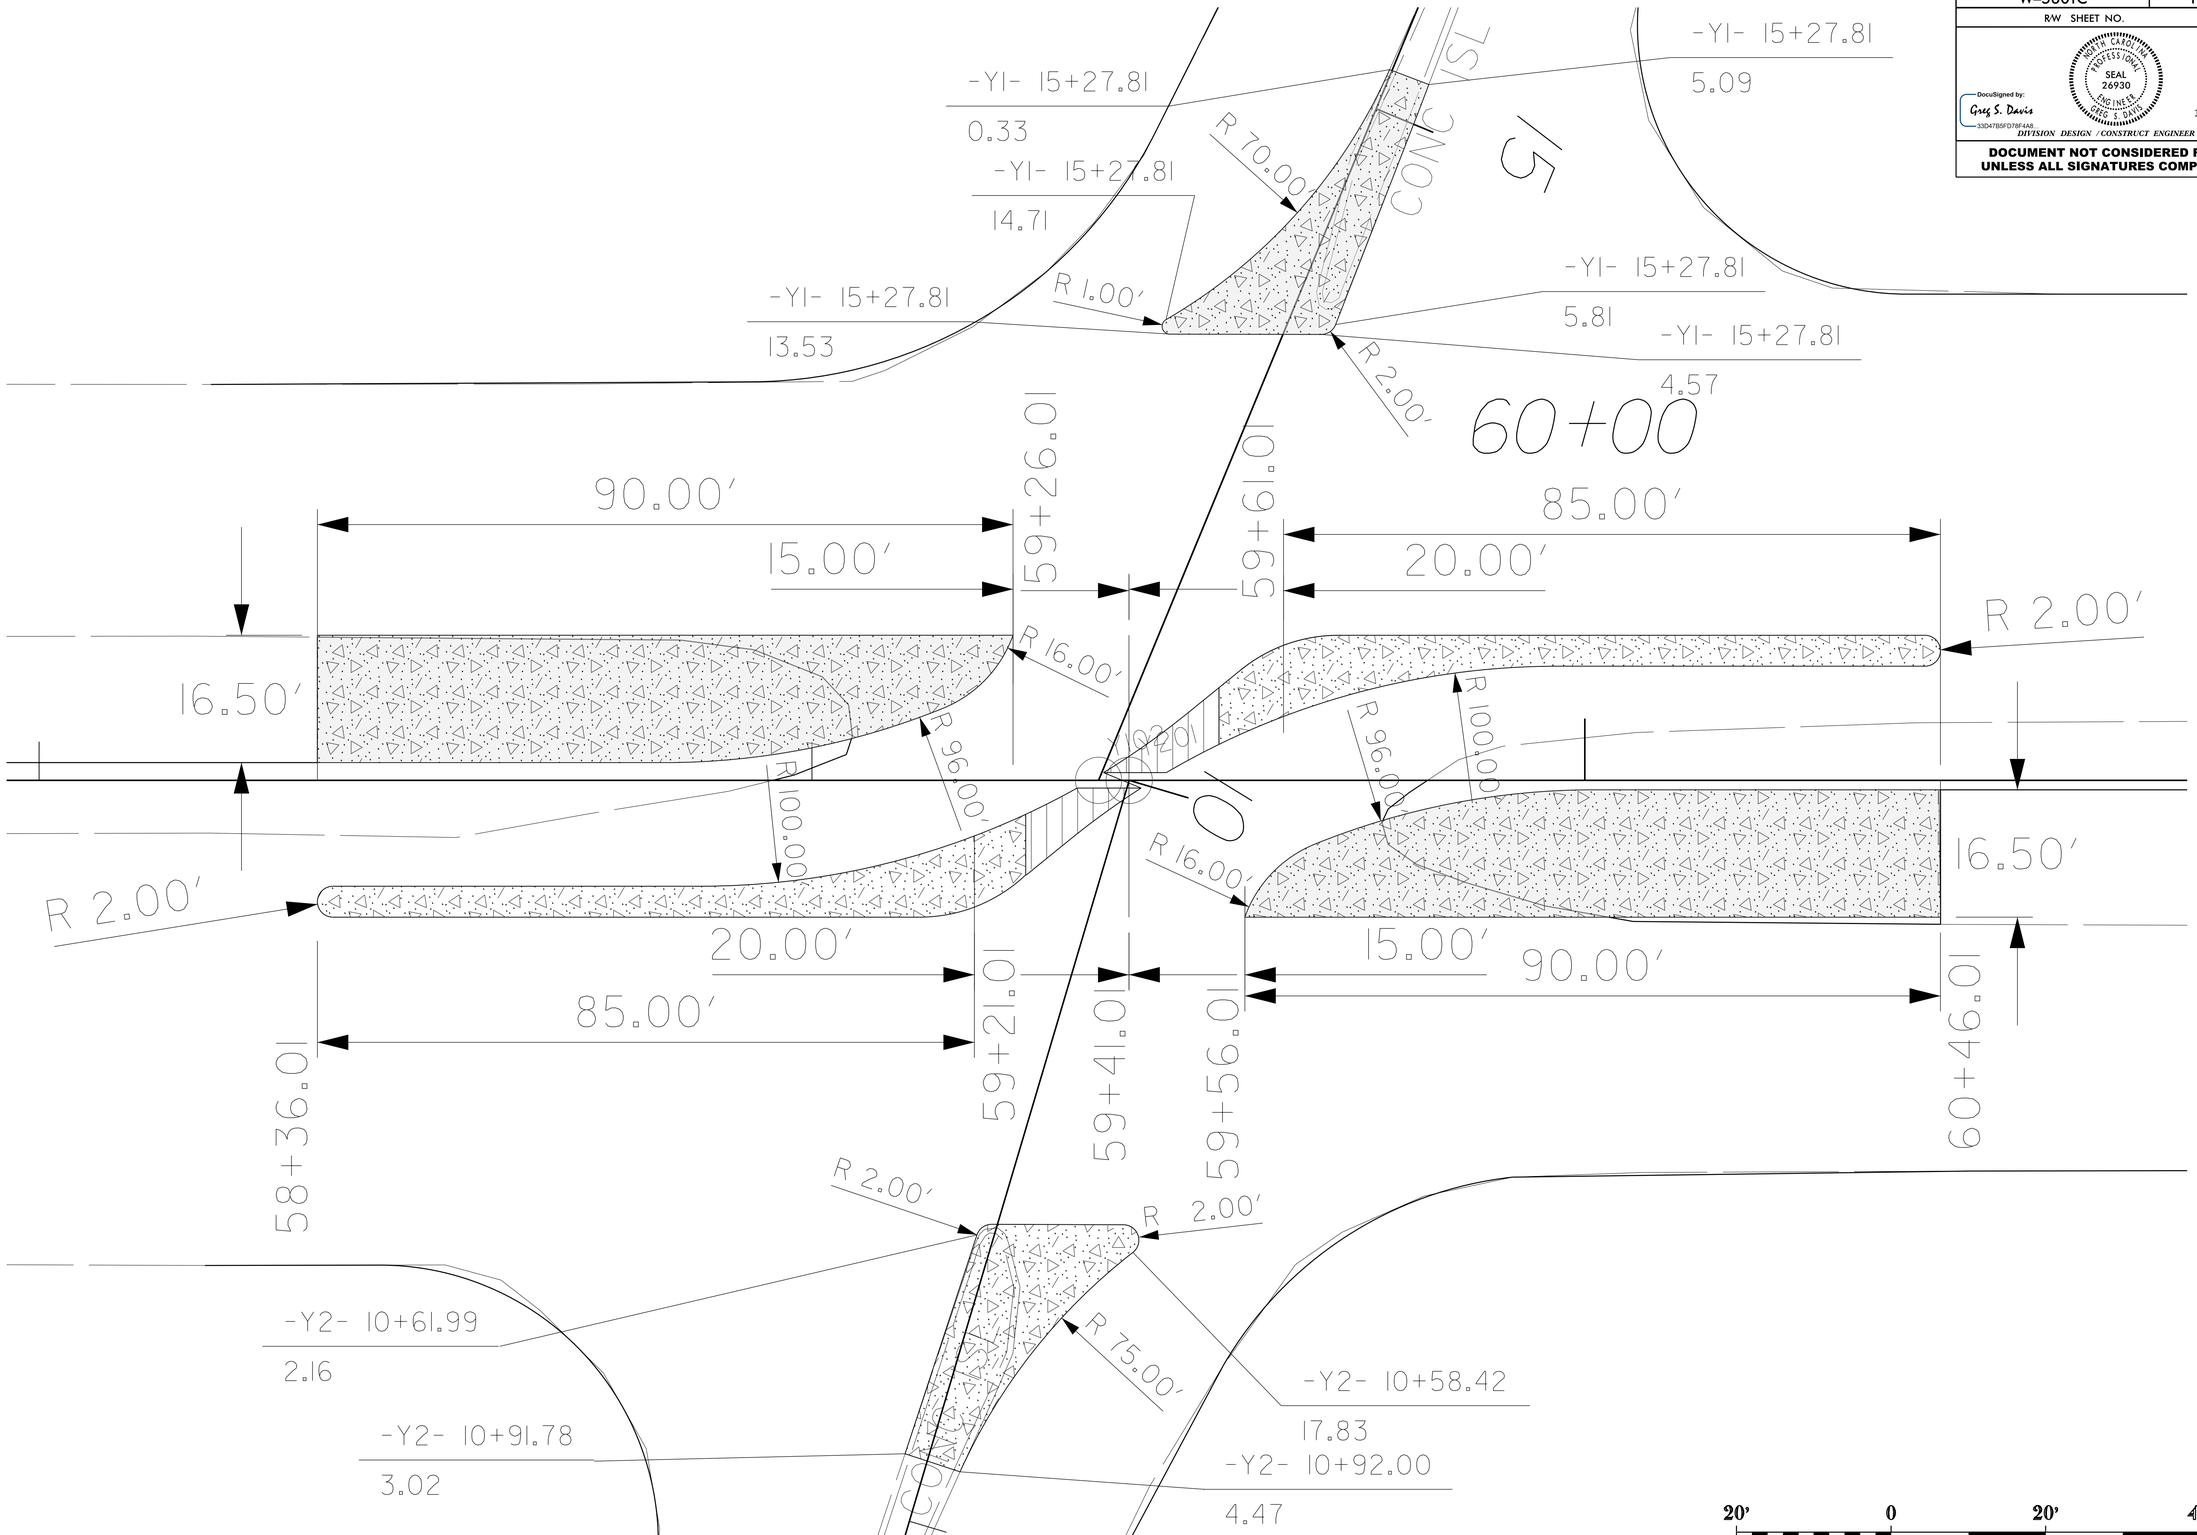

REVISIONS

8/17/99

23-OCT-2015 13:56
c:\pwworkdir\US64 sr2469(browns_crossroads)\psh\den\W-5601C_psh_10.dgn
asdavis
AT R8-AD-220410