PROJECT REFERENCE NO.	SHEET NO.
W-5601C	15
ROADWAY DESIGN ENGINEER	HYDRAULICS ENGINEER

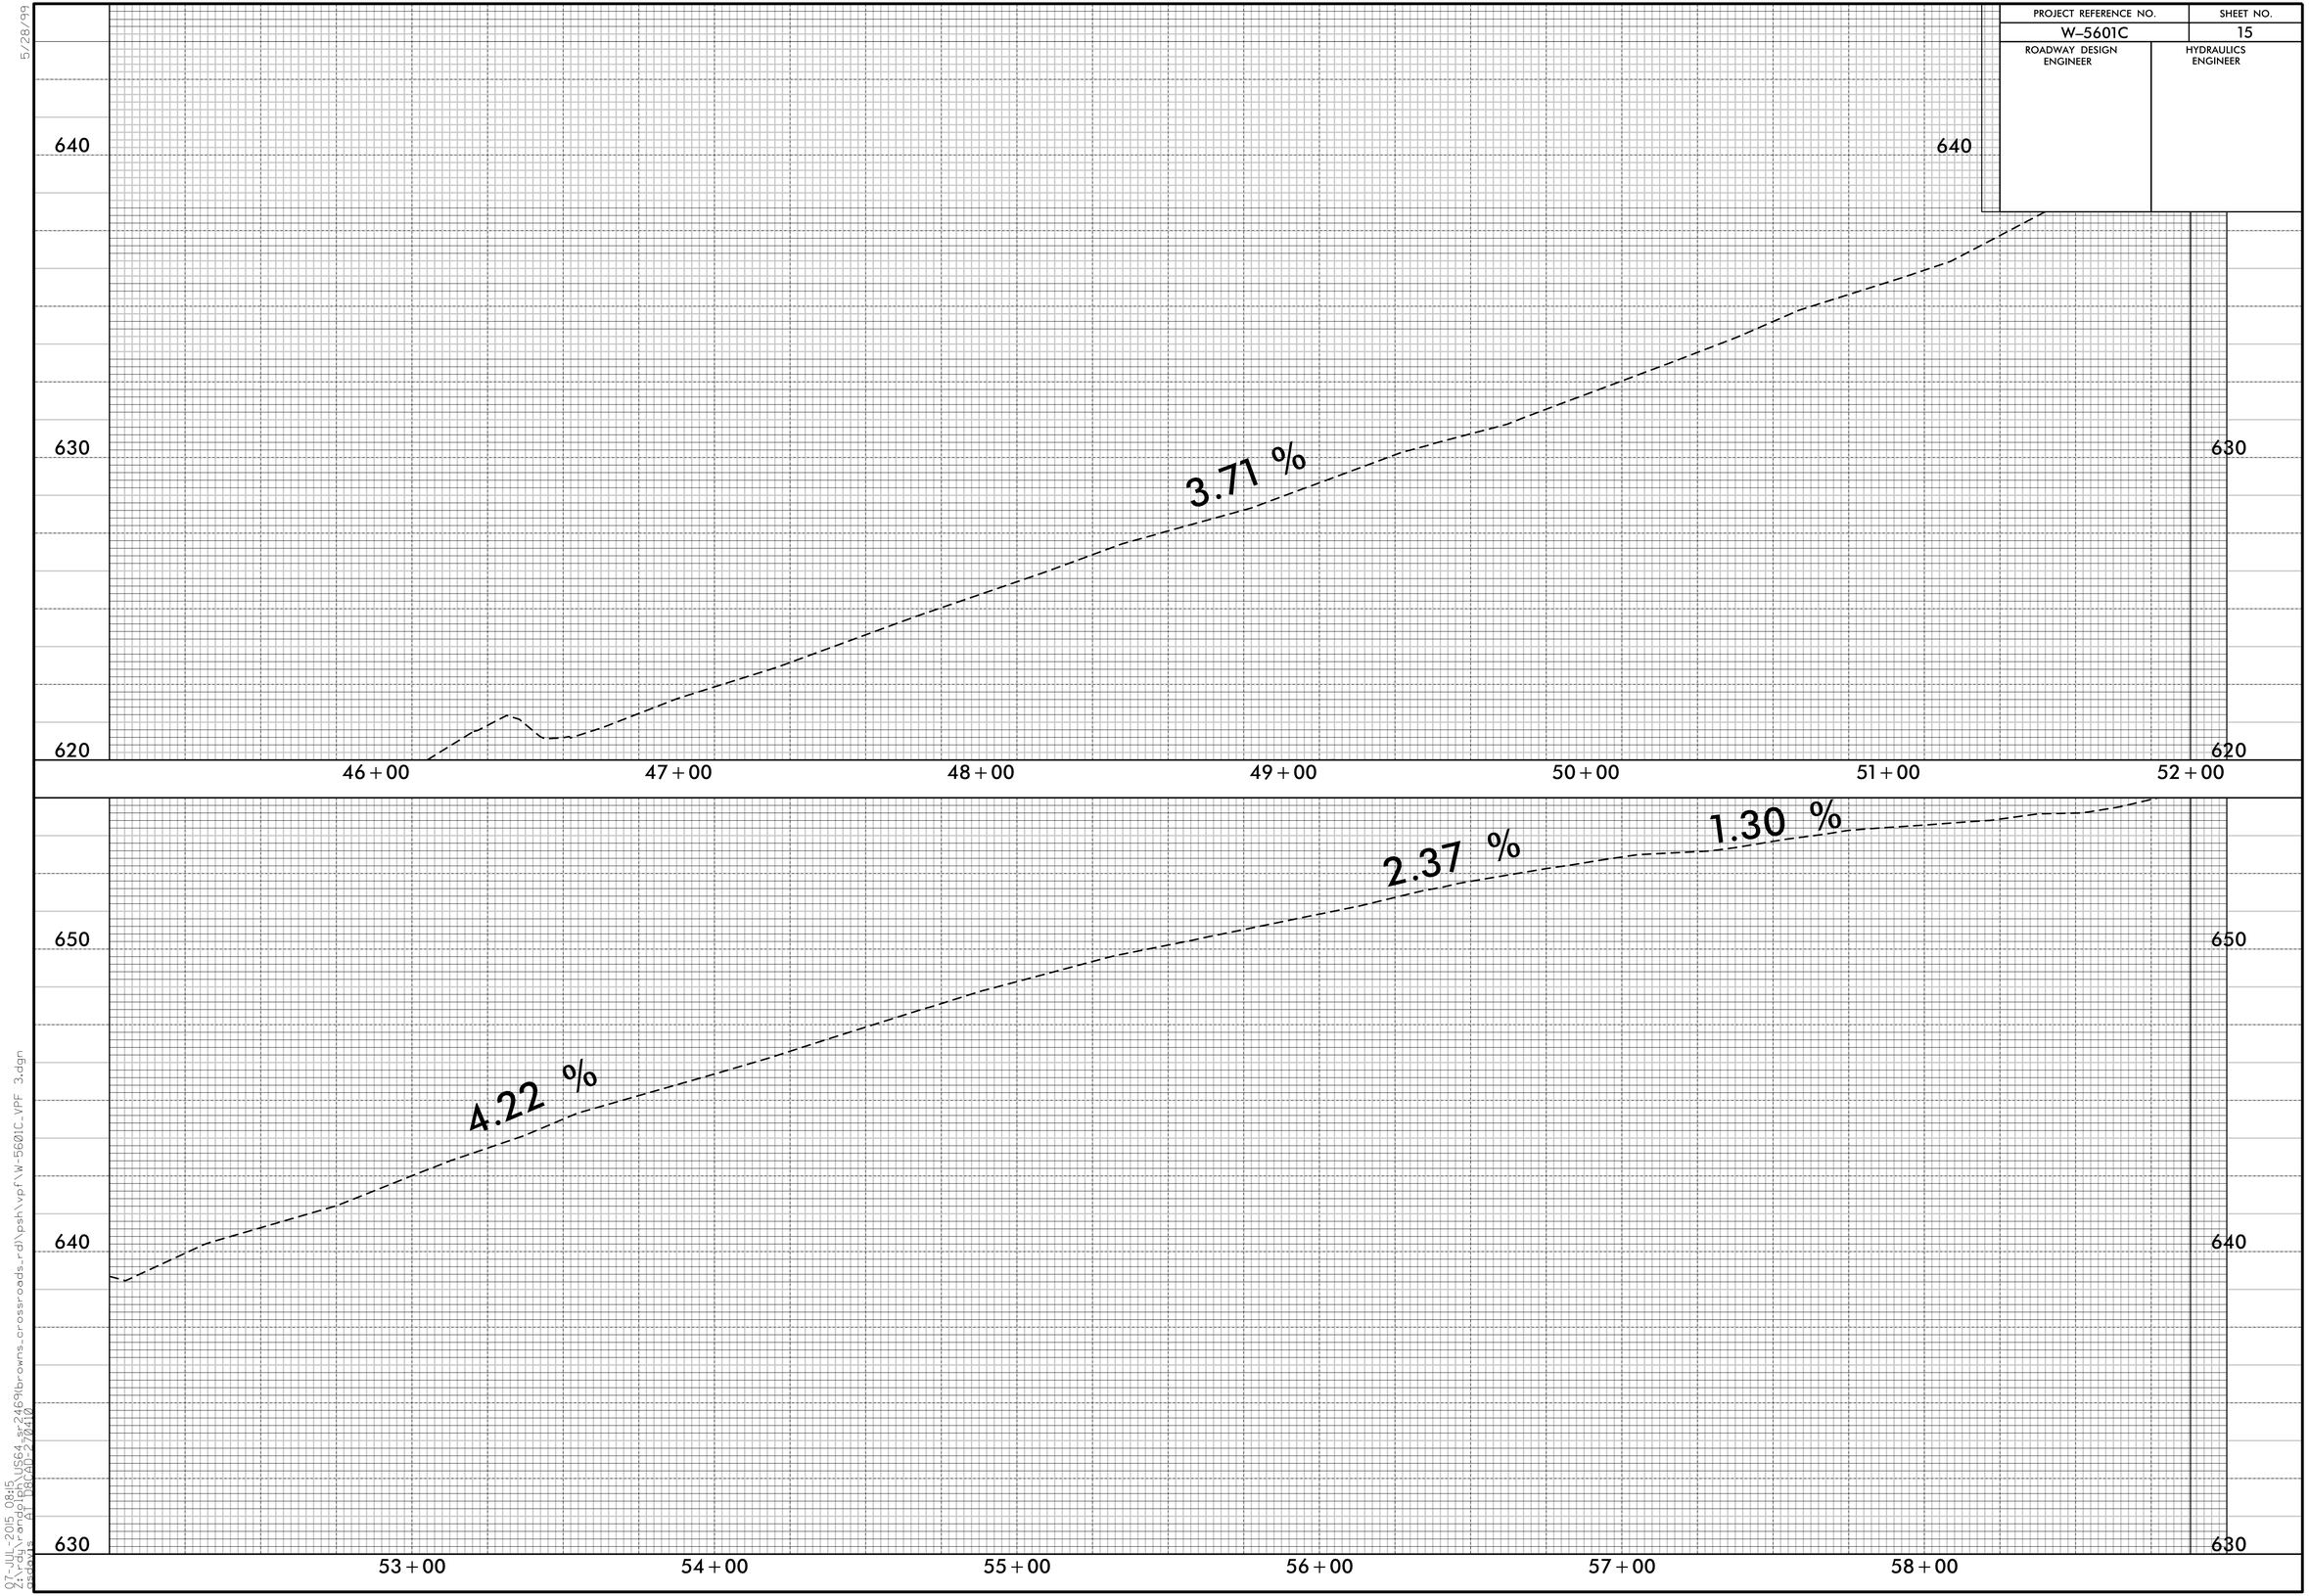

5/28/99
07-JUL-2015 08:5
K:\proj\2015\US64_sr2469\browns_crossroads_rd\psh\vpf\W-5601C_VPF 3.dgn
ASDOWN