09/08/99

TIP PROJECT: W-5601C PROJECT: US 64 @ SR 2469

See Sheet 1-A for Index of Sheets
See Sheet 1-B For Conventional Symbols

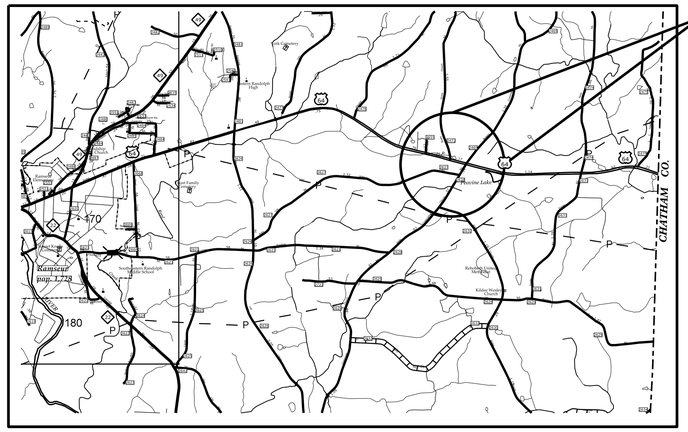

VICINITY MAP

PROJECT LOCATION

STATE OF NORTH CAROLINA
DIVISION OF HIGHWAYS

RANDOLPH COUNTY

STATE	STATE PROJECT REFERENCE NO.	SHEET NO.	TOTAL SHEETS
N.C.	W-5601C	1	

WBS ELEMENT	F.A. PROJ. NO.	DESCRIPTION
50138.1.FS4		PE
50138.2.FS4		R/W
50138.3.4		CONST.

LOCATION: US 64 AT THE INTERSECTION OF SR 2469 (BROWNS CROSSROADS RD)

TYPE OF WORK: GRADING, PAVING, DRAINAGE, CONCRETE ISLANDS, PAVEMENT MARKINGS & MARKERS, AND EROSION CONTROL

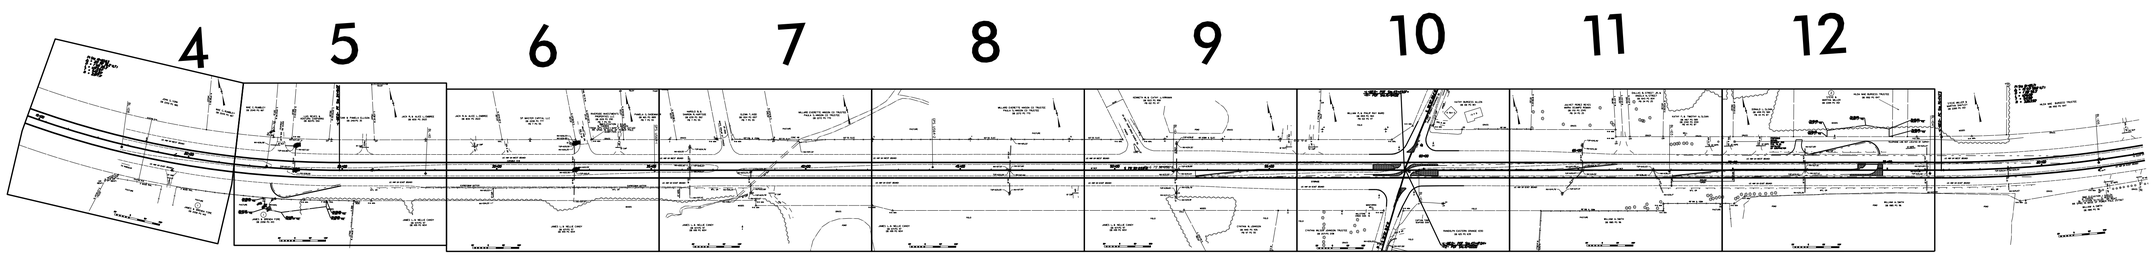

GRAPHIC SCALES

0 50 100
PLANS

0 50 100
PROFILE (HORIZONTAL)

0 5 10
PROFILE (VERTICAL)

Prepared in the Office of:
DIVISION OF HIGHWAYS
DIVISION 8 DESIGN & CONSTRUCT UNIT
902 N. SANDHILLS BLVD.
ABERDEEN NC 28315
PLANS PREPARED BY: MRT

PROJECT LENGTH
ROADWAY: 1.82 MILES
STRUCTURE: _____ MILES
TOTAL: 1.82 MILES

DIVISION OF HIGHWAYS

2012 STANDARD SPECIFICATIONS

RIGHT OF WAY DATE: _____

LETTING DATE: JANUARY 26, 2016

STATE OF NORTH CAROLINA DEPARTMENT OF TRANSPORTATION

DIVISION DESIGN & CONSTRUCT ENGINEER

DocuSigned by:
Greg S. Davis
10/29/2015 P.E.
SIGNATURE:

DIVISION DESIGN & CONSTRUCT ENGINEER

NORTH CAROLINA PROFESSIONAL SEAL 26930 ENGINEER GREG S. DAVIS

29-OCT-2015 13:15
Z:\rdy\randolph\US64_sr2469\browns_crossroads_rd\psh\W-5601C_tsh.dgn
gsdavis AT D8CAD-270410