PROJECT REFERENCE NO.	SHEET NO.
W-5601C	12
R/W SHEET NO.	

DocuSigned by: Greg S. Davis 33D47B5FD78F4A8... 10/29/2015

NORTH CAROLINA PROFESSIONAL SEAL 26930 ENGINEER GREG S. DAVIS

DIVISION DESIGN / CONSTRUCT ENGINEER

DOCUMENT NOT CONSIDERED FINAL UNLESS ALL SIGNATURES COMPLETED

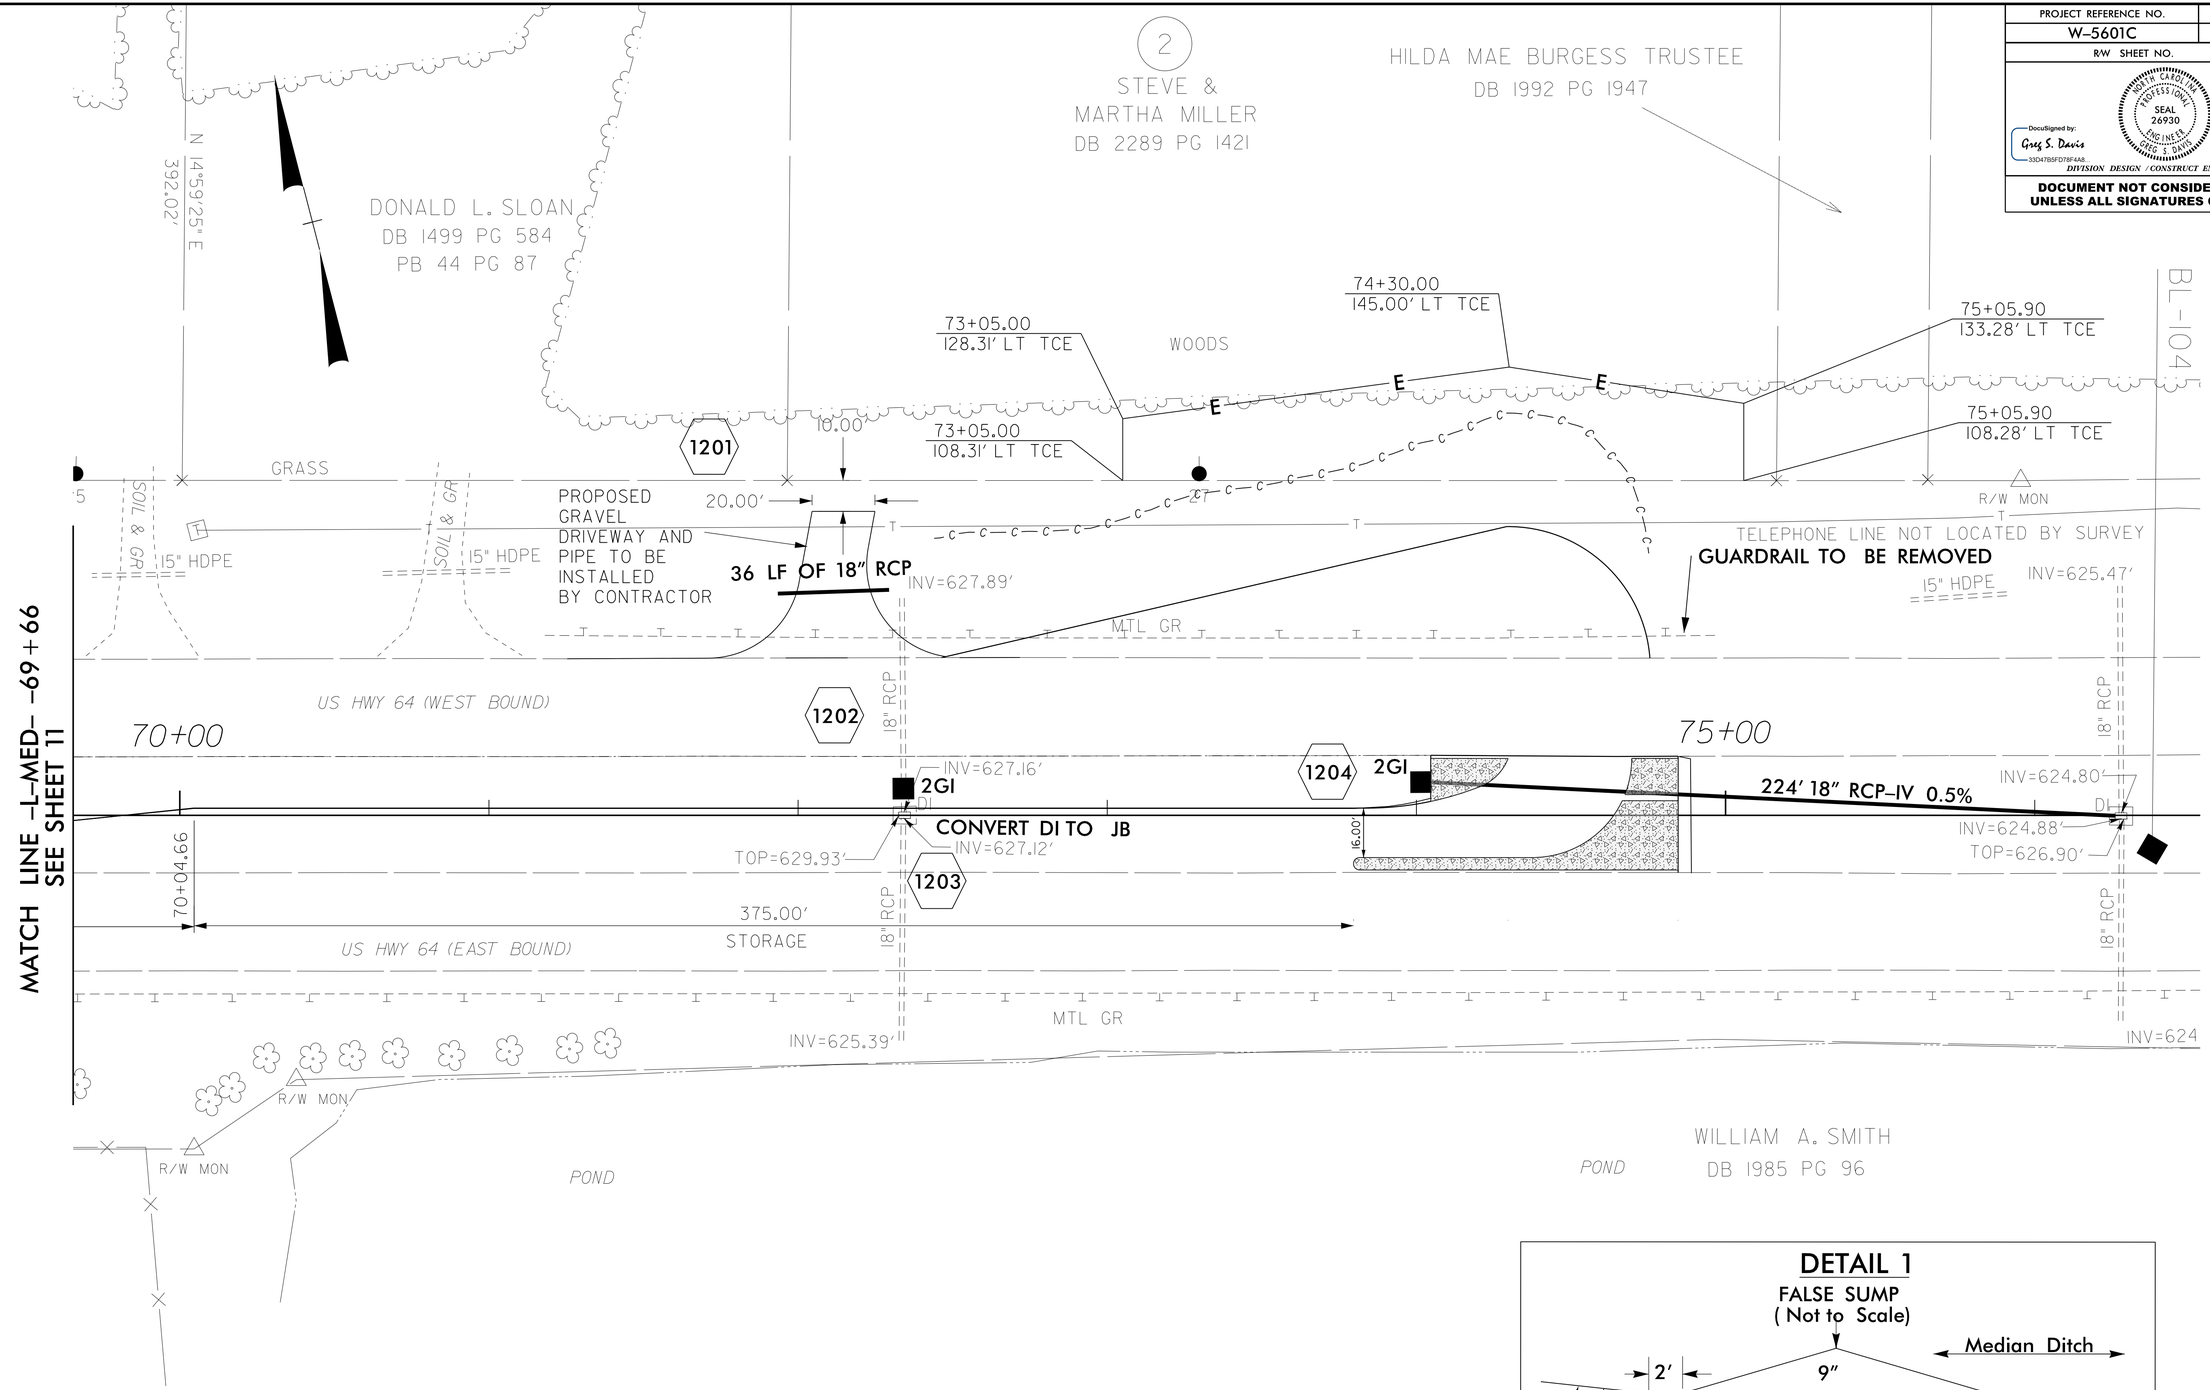

DETAIL 1

FALSE SUMP
(Not to Scale)

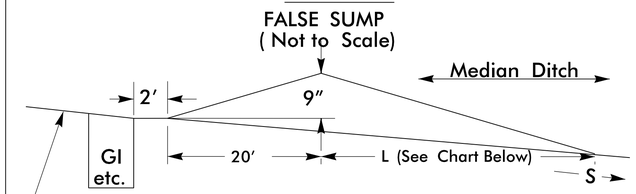

L	Ditch Grade	L	Ditch Grade
40'	Over 4.0% To 6.0%	20'	0.0% To 2.0%
50'	Over 6.0%	30'	Over 2.0% To 4.0%

FROM STA. 72+39 TO STA. 72+99

50' 0 50' 100'

REVISIONS

8/17/99

DRIVEWAY ADDED JAN 14 2015

23-OCT-2015 13:56
r:\d1\proj\dsn\W-5601C_psh_12.dgn
rgdavis