PROJECT REFERENCE NO.	SHEET NO.
W-5601C	14
ROADWAY DESIGN ENGINEER	HYDRAULICS ENGINEER

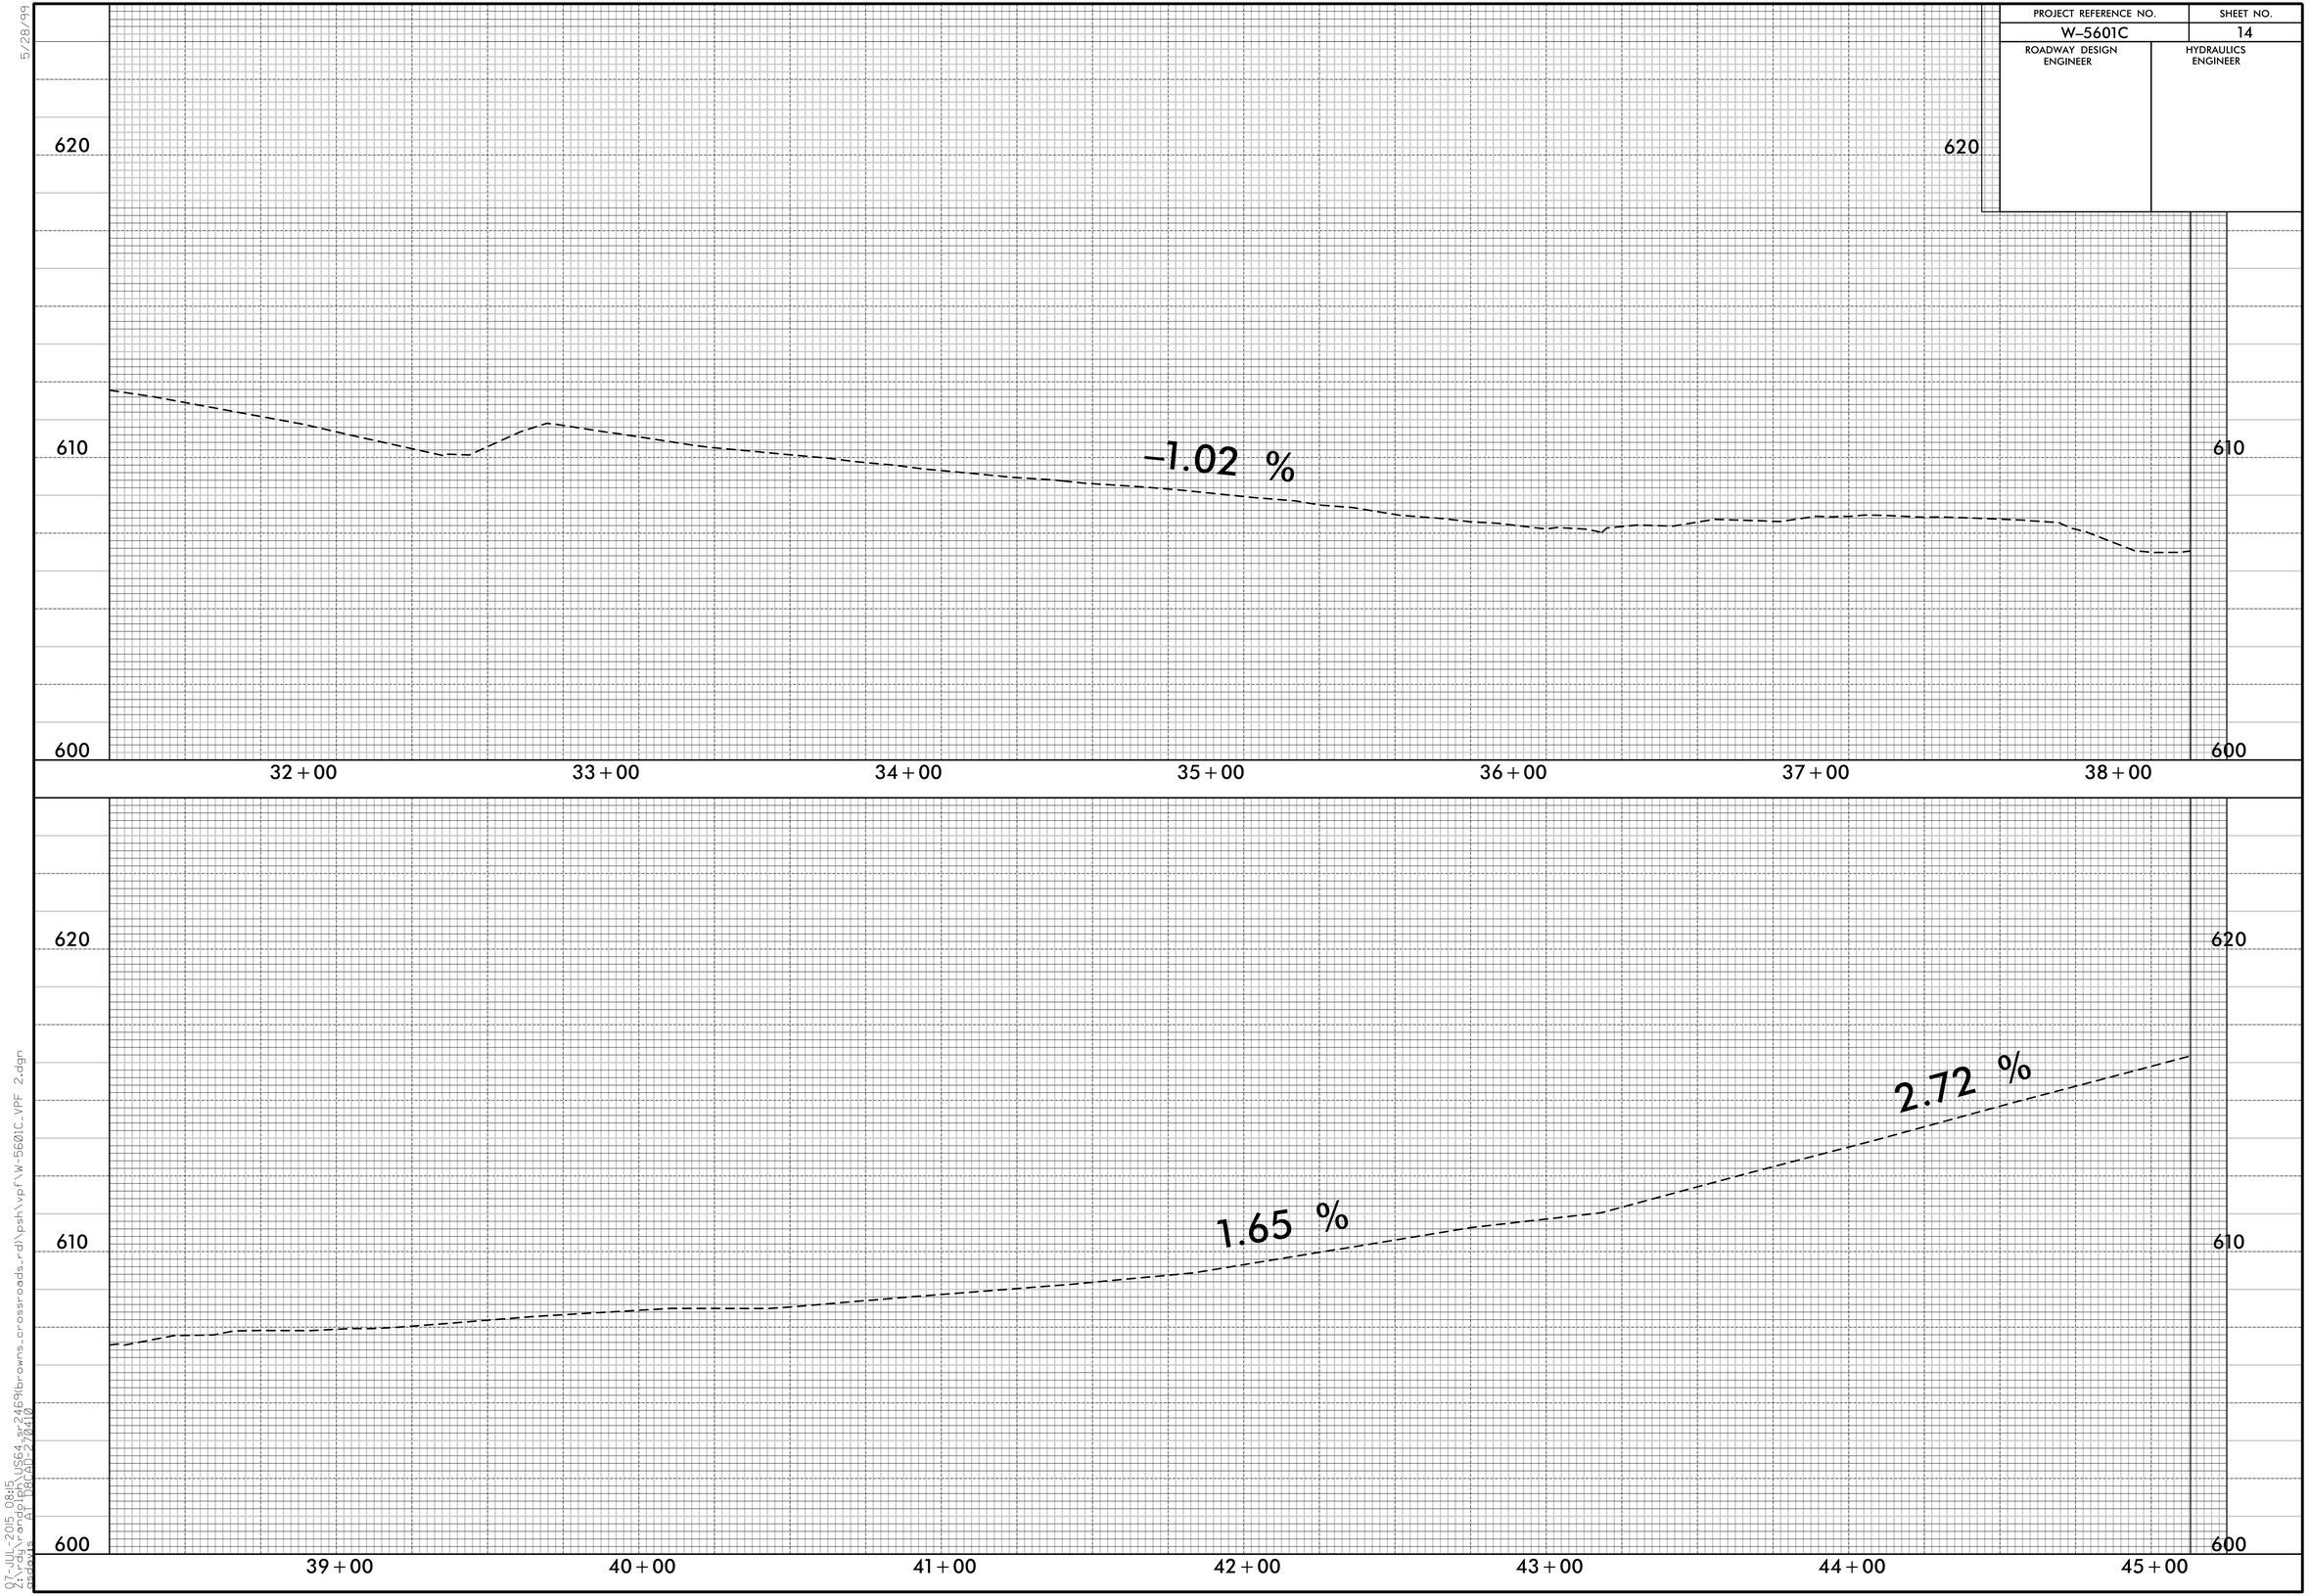

5/28/99
07-JUL-2015 08:5
k:\proj\2015\U564_r-2469\browns_crossroads_rd\psh\vpf\W-5601C_VPF 2.dgn
ASDOWN