PROJECT REFERENCE NO.	SHEET NO.
W-5601C	PM-5
R/W SHEET NO.	

DocuSigned by: Greg S. Davis 33D47B5FD78F4A8...

SEAL 26930 NORTH CAROLINA PROFESSIONAL ENGINEER GREG S. DAVIS

10/29/2015

DIVISION DESIGN / CONSTRUCT ENGINEER

DOCUMENT NOT CONSIDERED FINAL UNLESS ALL SIGNATURES COMPLETED

PAVEMENT MARKING LEGEND

- ---CRYSTAL / RED PAVEMENT MARKER
- ---YELLOW / YELLOW PAVEMENT MARKER
- ---CRYSTAL / CRYSTAL PAVEMENT MARKER

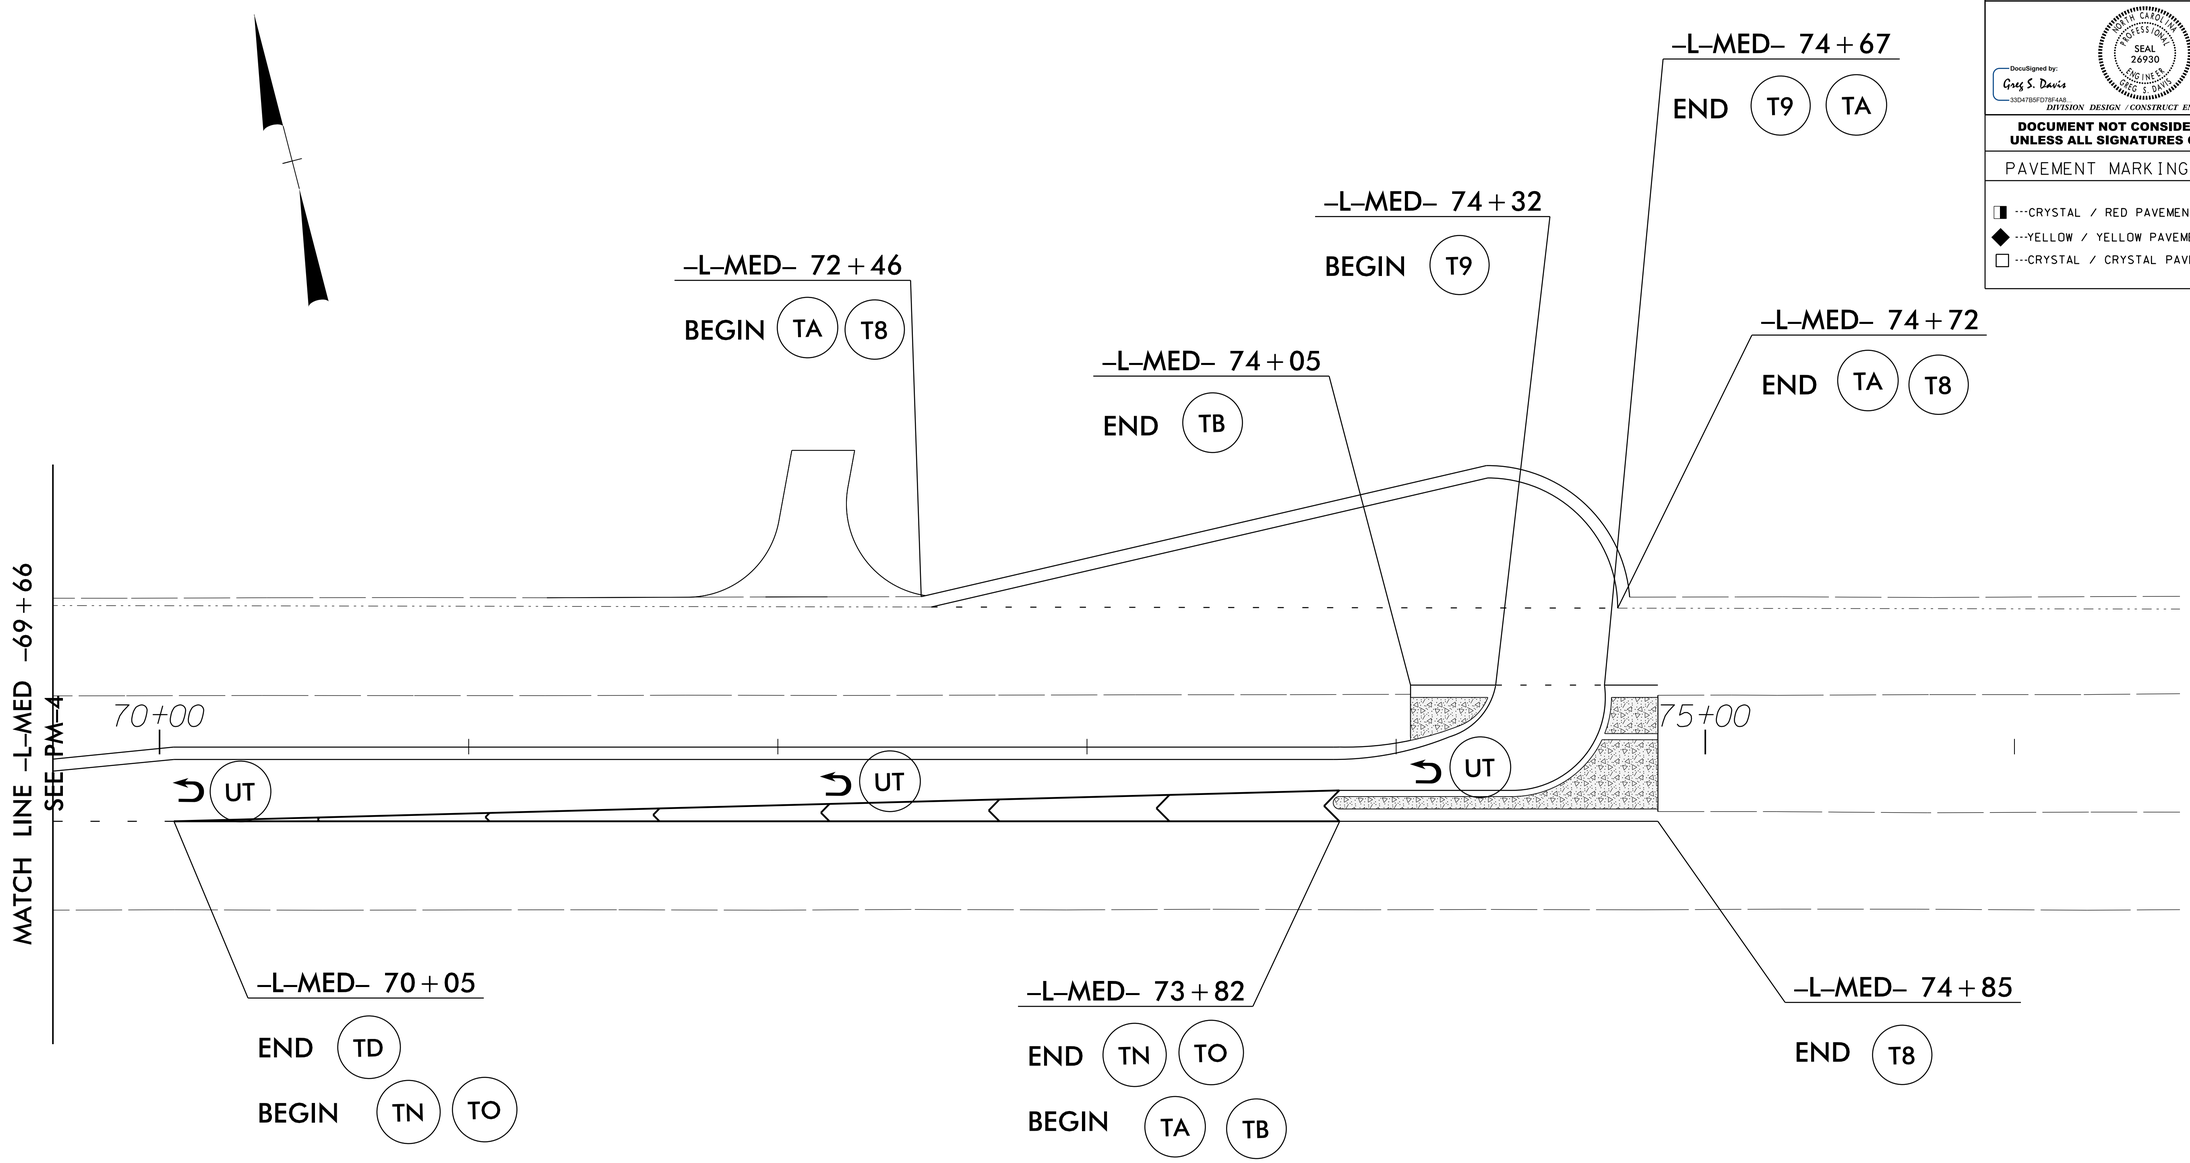

PAVEMENT MARKING LINES

T8 - THERMOPLASTIC (4"	WHITE, 120 MILS)	2' X 6' SP	MINISKIP
T9 - THERMOPLASTIC (4"	YELLOW, 120 MILS)	2' X 6' SP	MINISKIP
TA - THERMOPLASTIC (4"	WHITE, 90 MILS)	EDGE LINE	
TB - THERMOPLASTIC (4"	YELLOW, 90 MILS)	EDGE LINE	
TD - THERMOPLASTIC (4"	WHITE, 120 MILS)	3' X 9' SP	MINISKIP
TN - THERMOPLASTIC (8"	WHITE, 90 MILS)	GORELINE	
TO - THERMOPLASTIC (8"	WHITE, 90 MILS)	DIAGONAL	

PAVEMENT MARKING SYMBOLS

UA - THERMOPLASTIC	(LEFT TURN ARROW, 90 MILS)
UT - THERMOPLASTIC	(U-TURN ARROW, 90 MILS)

50' 0 50' 100'

REVISIONS

8/17/99

29-OCT-2015 13:57
s:\cad\projects\US64_sr2469\browns_crossroads_rdl\psh\pmp\W-5601C_pm-5.dgn
osdavis