PROJECT REFERENCE NO.	SHEET NO.
W-5601C	PM-1
R/W SHEET NO.	

DocuSigned by:
Greg S. Davis
33D478B5FD78F4A8...

SEAL 26930 NORTH CAROLINA PROFESSIONAL ENGINEER GREG S. DAVIS

10/29.15

DIVISION DESIGN / CONSTRUCT ENGINEER

DOCUMENT NOT CONSIDERED FINAL UNLESS ALL SIGNATURES COMPLETED

PAVEMENT MARKING LINES

T8 - THERMOPLASTIC (4"	WHITE,	120 MILS)	2' X 6' SP MINISKIP
T9 - THERMOPLASTIC (4"	YELLOW,	120 MILS)	2' X 6' SP MINISKIP
TA - THERMOPLASTIC (4"	WHITE,	90 MILS)	EDGE LINE
TB - THERMOPLASTIC (4"	YELLOW,	90 MILS)	EDGE LINE
TD - THERMOPLASTIC (4"	WHITE,	120 MILS)	3' X 9' SP MINISKIP
TN - THERMOPLASTIC (8"	WHITE,	90 MILS)	GORELINE
TO - THERMOPLASTIC (8"	WHITE,	90 MILS)	DIAGONAL

PAVEMENT MARKING SYMBOLS

UA - THERMOPLASTIC	(LEFT TURN ARROW,	90 MILS)
UT - THERMOPLASTIC	(U-TURN ARROW,	90 MILS)

PAVEMENT MARKING LEGEND

- ---CRYSTAL / RED PAVEMENT MARKER
- ---YELLOW / YELLOW PAVEMENT MARKER
- ---CRYSTAL / CRYSTAL PAVEMENT MARKER

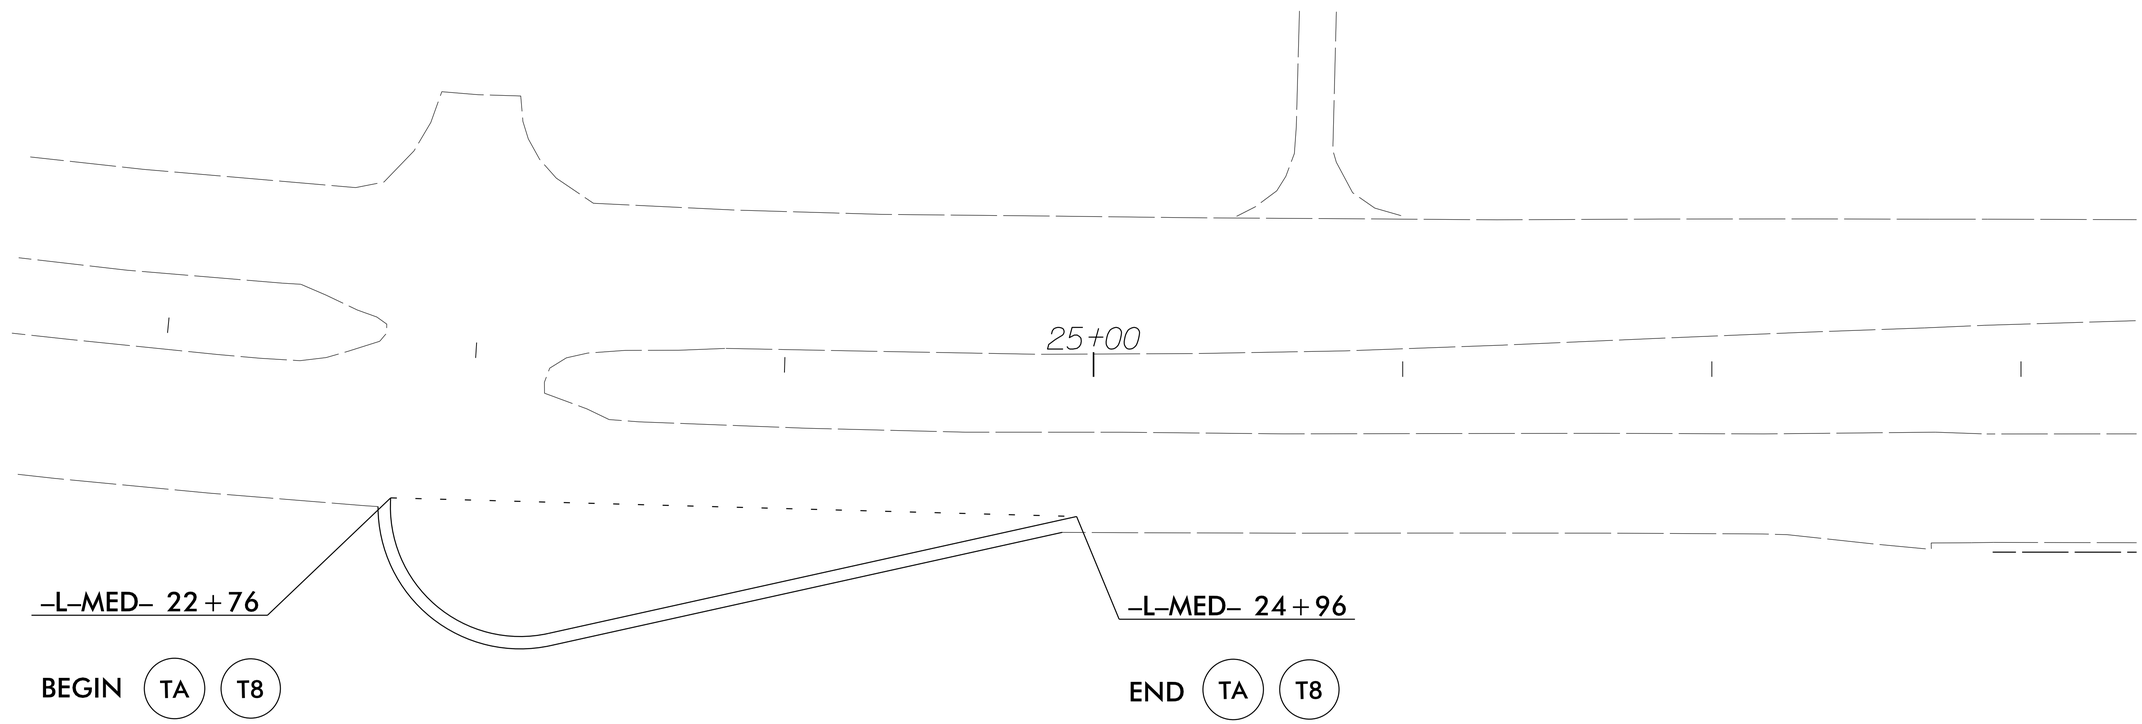

50' 0 50' 100'

REVISIONS

8/17/99

15-DEC-2015 11:08
g:\projects\dpb\US64_sr2469\browns_crossroads_rd\psh\pmp\W-5601C_pm-1.dgn
AT-DRAD-270410
psdavis