PROJECT REFERENCE NO.	SHEET NO.
W-5601C	PM-3
R/W SHEET NO.	

NORTH CAROLINA PROFESSIONAL SEAL 26930 ENGINEER GREG S. DAVIS

DocuSigned by: Greg S. Davis 33D47B5FD78F4A8...

10/29/2015

DIVISION DESIGN / CONSTRUCT ENGINEER

DOCUMENT NOT CONSIDERED FINAL UNLESS ALL SIGNATURES COMPLETED

PAVEMENT MARKING LEGEND

---CRYSTAL / RED PAVEMENT MARKER
---YELLOW / YELLOW PAVEMENT MARKER
---CRYSTAL / CRYSTAL PAVEMENT MARKER

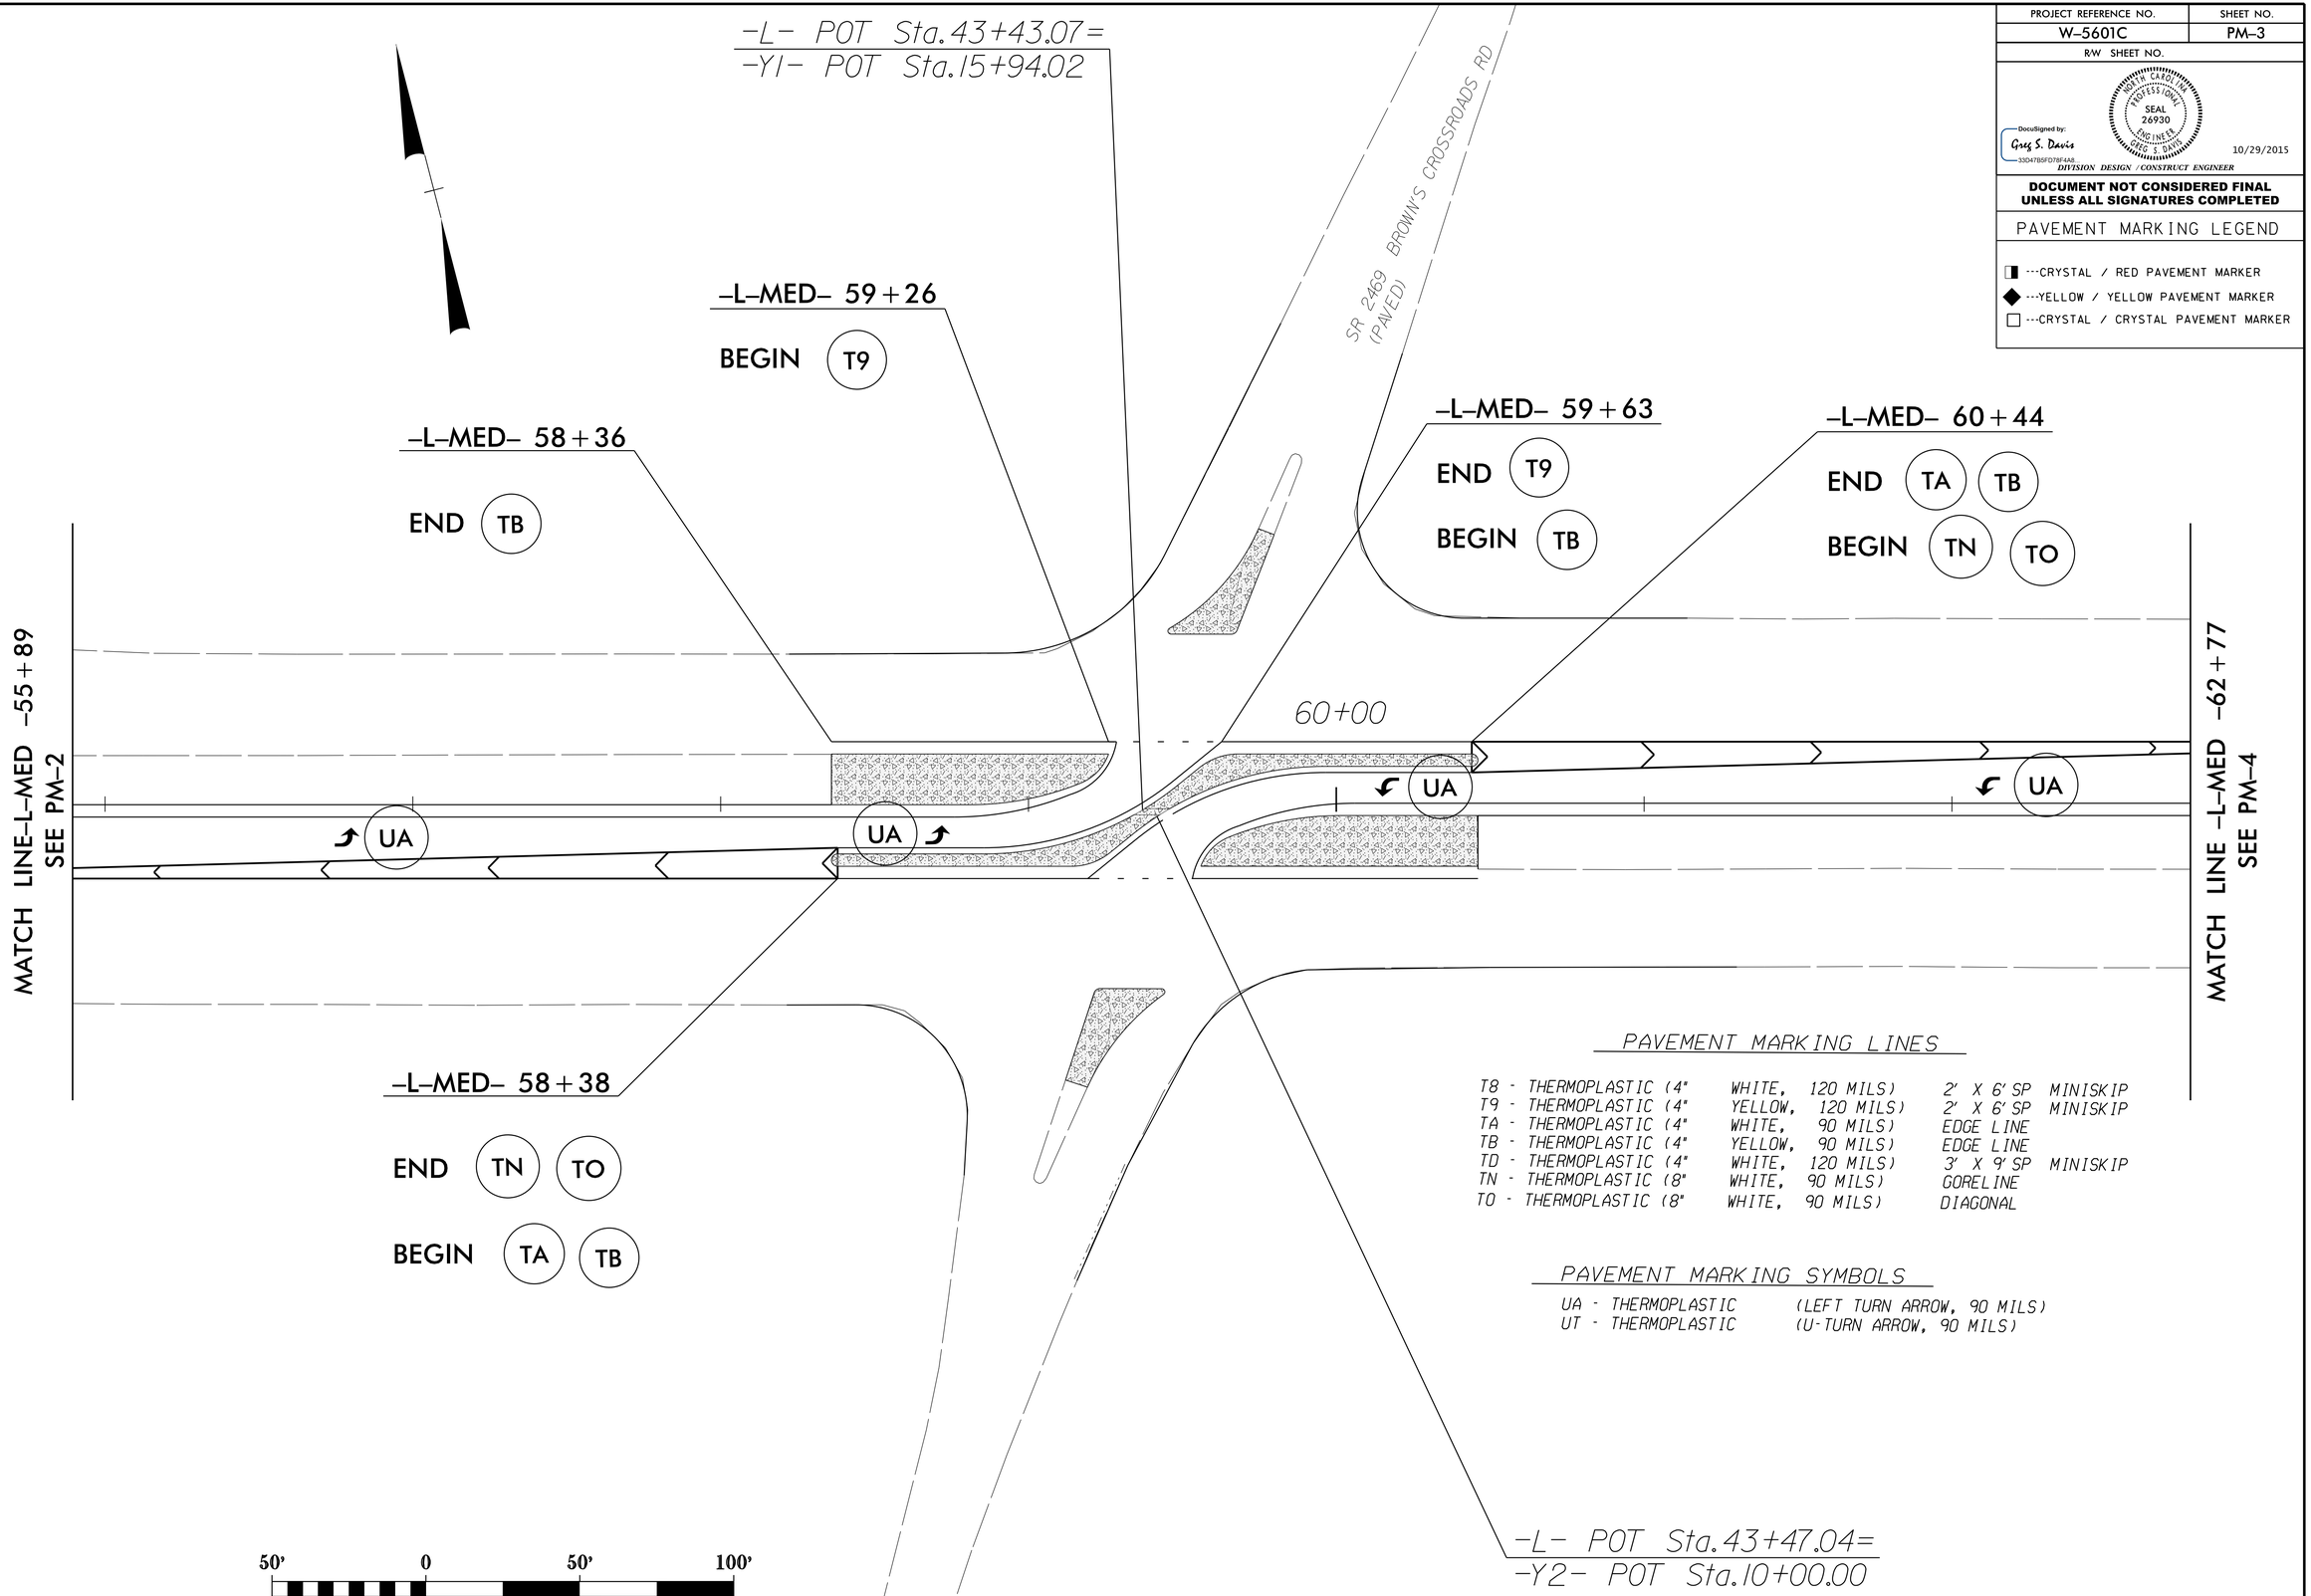

PAVEMENT MARKING LINES

T8 - THERMOPLASTIC (4"	WHITE,	120 MILS)	2' X 6' SP	MINISKIP
T9 - THERMOPLASTIC (4"	YELLOW,	120 MILS)	2' X 6' SP	MINISKIP
TA - THERMOPLASTIC (4"	WHITE,	90 MILS)	EDGE LINE	
TB - THERMOPLASTIC (4"	YELLOW,	90 MILS)	EDGE LINE	
TD - THERMOPLASTIC (4"	WHITE,	120 MILS)	3' X 9' SP	MINISKIP
TN - THERMOPLASTIC (8"	WHITE,	90 MILS)	GORELINE	
TO - THERMOPLASTIC (8"	WHITE,	90 MILS)	DIAGONAL	

PAVEMENT MARKING SYMBOLS

UA - THERMOPLASTIC	(LEFT TURN ARROW,	90 MILS)
UT - THERMOPLASTIC	(U-TURN ARROW,	90 MILS)

REVISIONS

8/17/99

23-OCT-2015 13:57
r:\div2\proj\US64_sr2469browns_crossroads_rd\psh\pmp\W-5601C_pm-3.dgn
psavas