PROJECT REFERENCE NO.	SHEET NO.
W-5601C	PM-4
R/W SHEET NO.	

NORTH CAROLINA PROFESSIONAL SEAL 26930 ENGINEER GREG S. DAVIS

DocuSigned by: Greg S. Davis 33D47B5FD78F4A8...

10/29/2015

DIVISION DESIGN / CONSTRUCT ENGINEER

DOCUMENT NOT CONSIDERED FINAL UNLESS ALL SIGNATURES COMPLETED

PAVEMENT MARKING LINES

T8 -	THERMOPLASTIC (4"	WHITE,	120 MILS)	2' X 6' SP MINISKIP
T9 -	THERMOPLASTIC (4"	YELLOW,	120 MILS)	2' X 6' SP MINISKIP
TA -	THERMOPLASTIC (4"	WHITE,	90 MILS)	EDGE LINE
TB -	THERMOPLASTIC (4"	YELLOW,	90 MILS)	EDGE LINE
TD -	THERMOPLASTIC (4"	WHITE,	120 MILS)	3' X 9' SP MINISKIP
TN -	THERMOPLASTIC (8"	WHITE,	90 MILS)	GORELINE
TO -	THERMOPLASTIC (8"	WHITE,	90 MILS)	DIAGONAL

PAVEMENT MARKING SYMBOLS

UA -	THERMOPLASTIC	(LEFT TURN ARROW, 90 MILS)
UT -	THERMOPLASTIC	(U-TURN ARROW, 90 MILS)

PAVEMENT MARKING LEGEND

- ---CRYSTAL / RED PAVEMENT MARKER
- ---YELLOW / YELLOW PAVEMENT MARKER
- ---CRYSTAL / CRYSTAL PAVEMENT MARKER

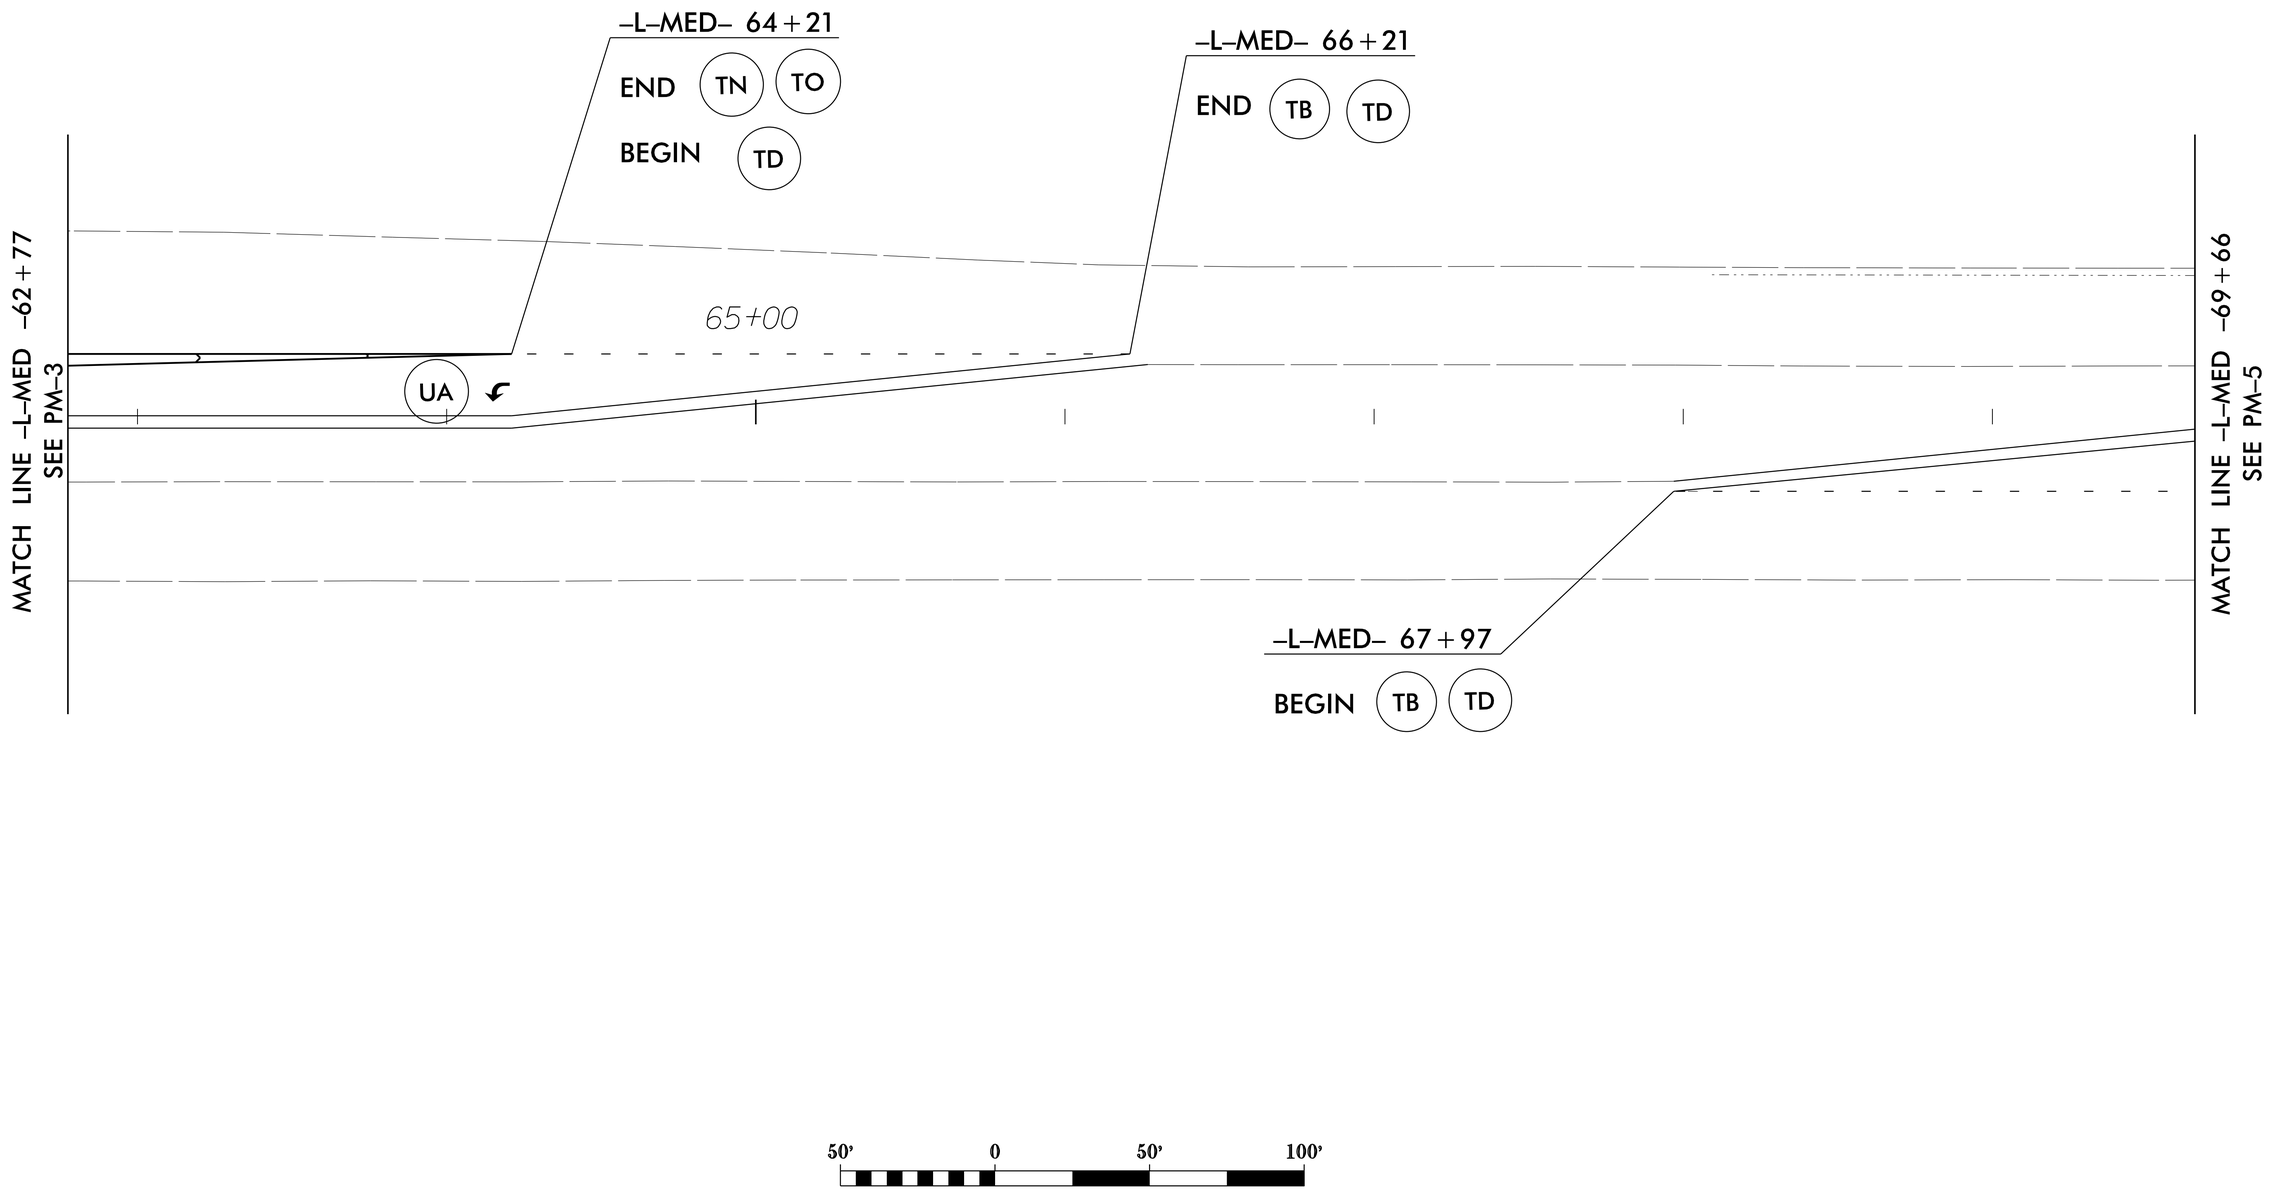

REVISIONS

8/17/99

29-OCT-2015 13:57
23-01-1-Conf-Plan\US64_sr2469\brown_crossroads_rd\psh\pmp\W-5601C_pmp-4.dgn
gsdavis
AT 1&CAD-220410