PROJECT REFERENCE NO.	SHEET NO.
W-5601C	PM-2
R/W SHEET NO.	

DocuSigned by:
Greg S. Davis
33D47B5FD78F4A8...
10/29/2015
DIVISION DESIGN / CONSTRUCT ENGINEER

NORTH CAROLINA PROFESSIONAL SEAL 26930 ENGINEER GREG S. DAVIS

DOCUMENT NOT CONSIDERED FINAL UNLESS ALL SIGNATURES COMPLETED

PAVEMENT MARKING LINES

T8 - THERMOPLASTIC (4"	WHITE,	120 MILS)	2' X 6' SP	MINISKIP
T9 - THERMOPLASTIC (4"	YELLOW,	120 MILS)	2' X 6' SP	MINISKIP
TA - THERMOPLASTIC (4"	WHITE,	90 MILS)	EDGE LINE	
TB - THERMOPLASTIC (4"	YELLOW,	90 MILS)	EDGE LINE	
TD - THERMOPLASTIC (4"	WHITE,	120 MILS)	3' X 9' SP	MINISKIP
TN - THERMOPLASTIC (8"	WHITE,	90 MILS)	GORELINE	
TO - THERMOPLASTIC (8"	WHITE,	90 MILS)	DIAGONAL	

PAVEMENT MARKING SYMBOLS

UA - THERMOPLASTIC	(LEFT TURN ARROW, 90 MILS)
UT - THERMOPLASTIC	(U-TURN ARROW, 90 MILS)

PAVEMENT MARKING LEGEND

- ---CRYSTAL / RED PAVEMENT MARKER
- ---YELLOW / YELLOW PAVEMENT MARKER
- ---CRYSTAL / CRYSTAL PAVEMENT MARKER

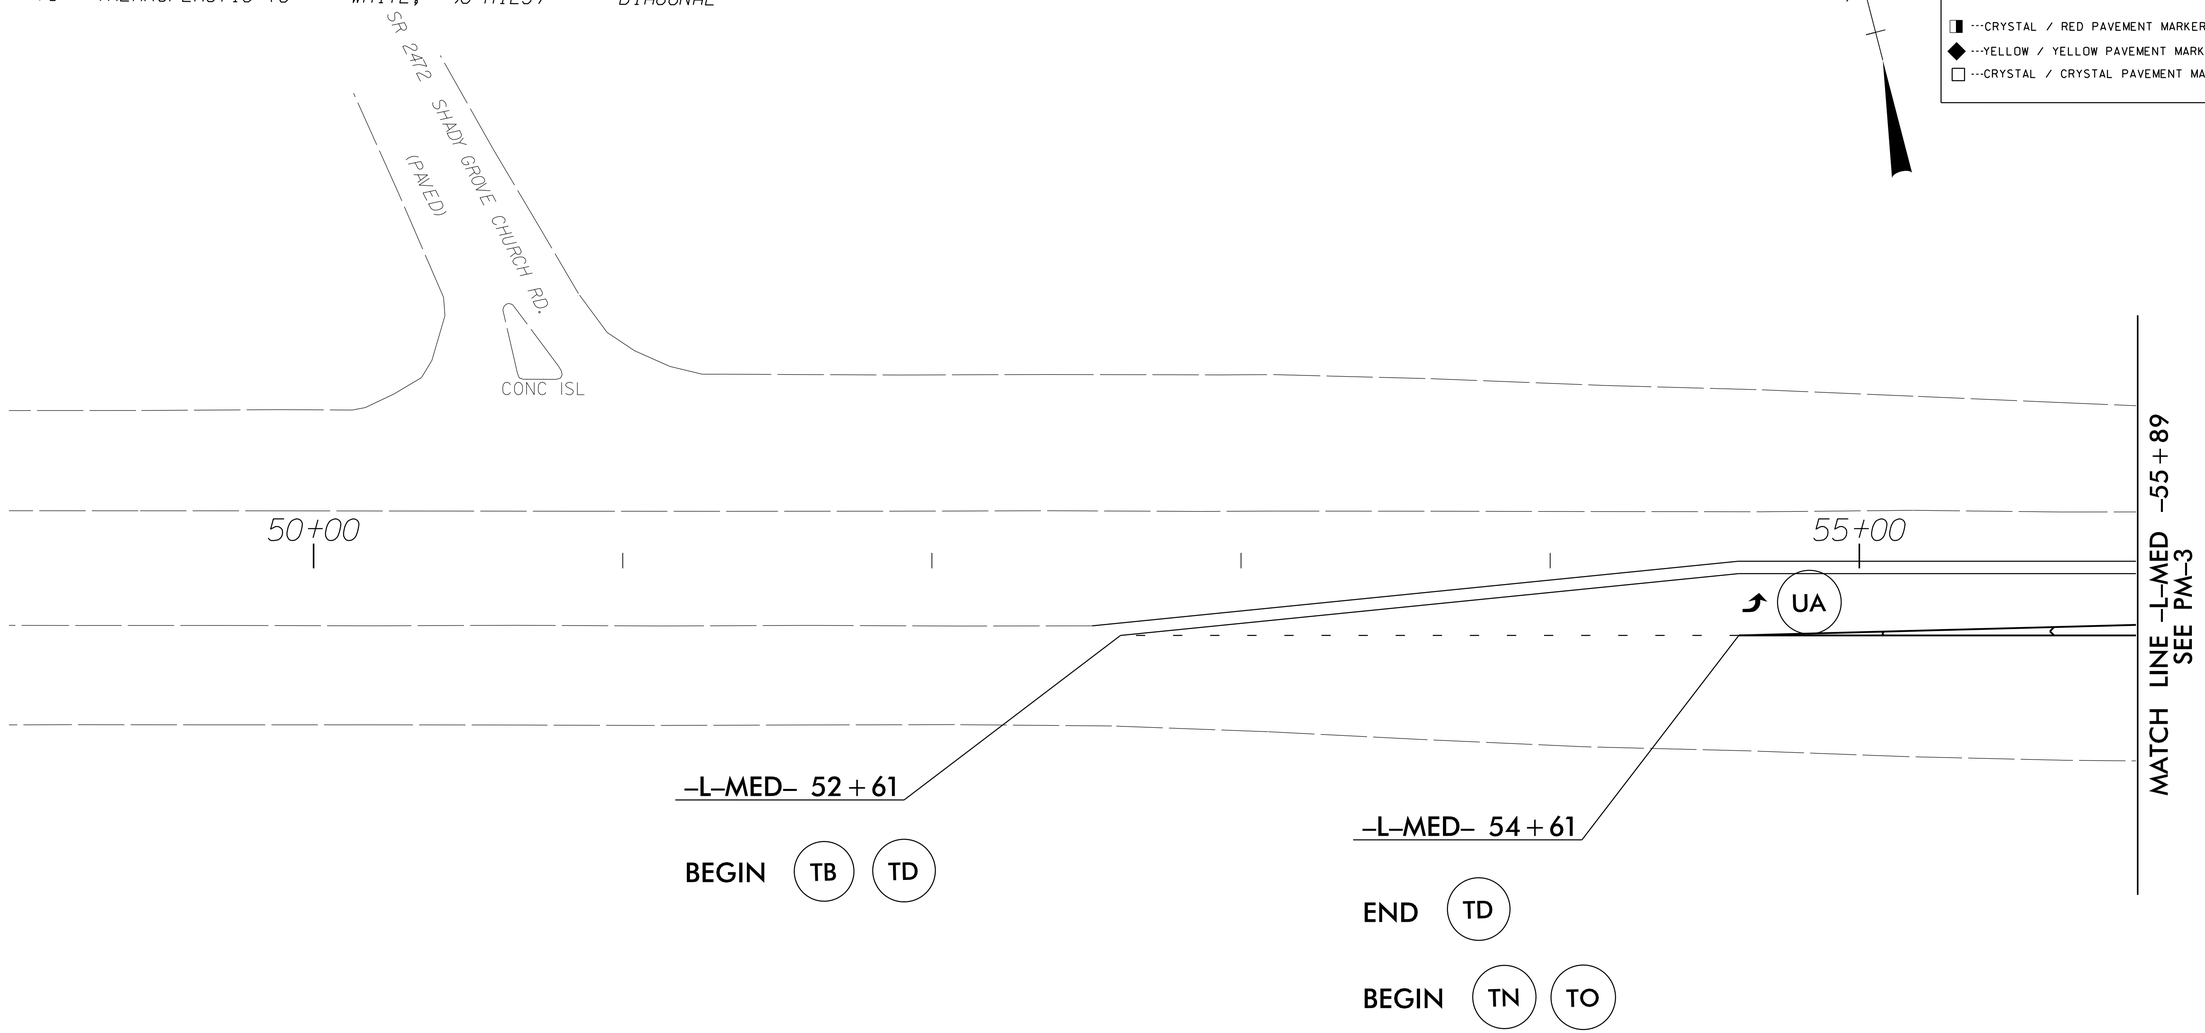

50' 0 50' 100'

REVISIONS

8/17/99

23-OCT-2015 13:56
d:\ncdot\pm\US64_sr2469\brown_crossroads_rd\psh\pmp\W-5601C_pm-2.dgn
gsdavis
AT 1:20 PM 272410