PROJECT REFERENCE NO.	SHEET NO.
W-5601C	EC-4
R/W SHEET NO.	

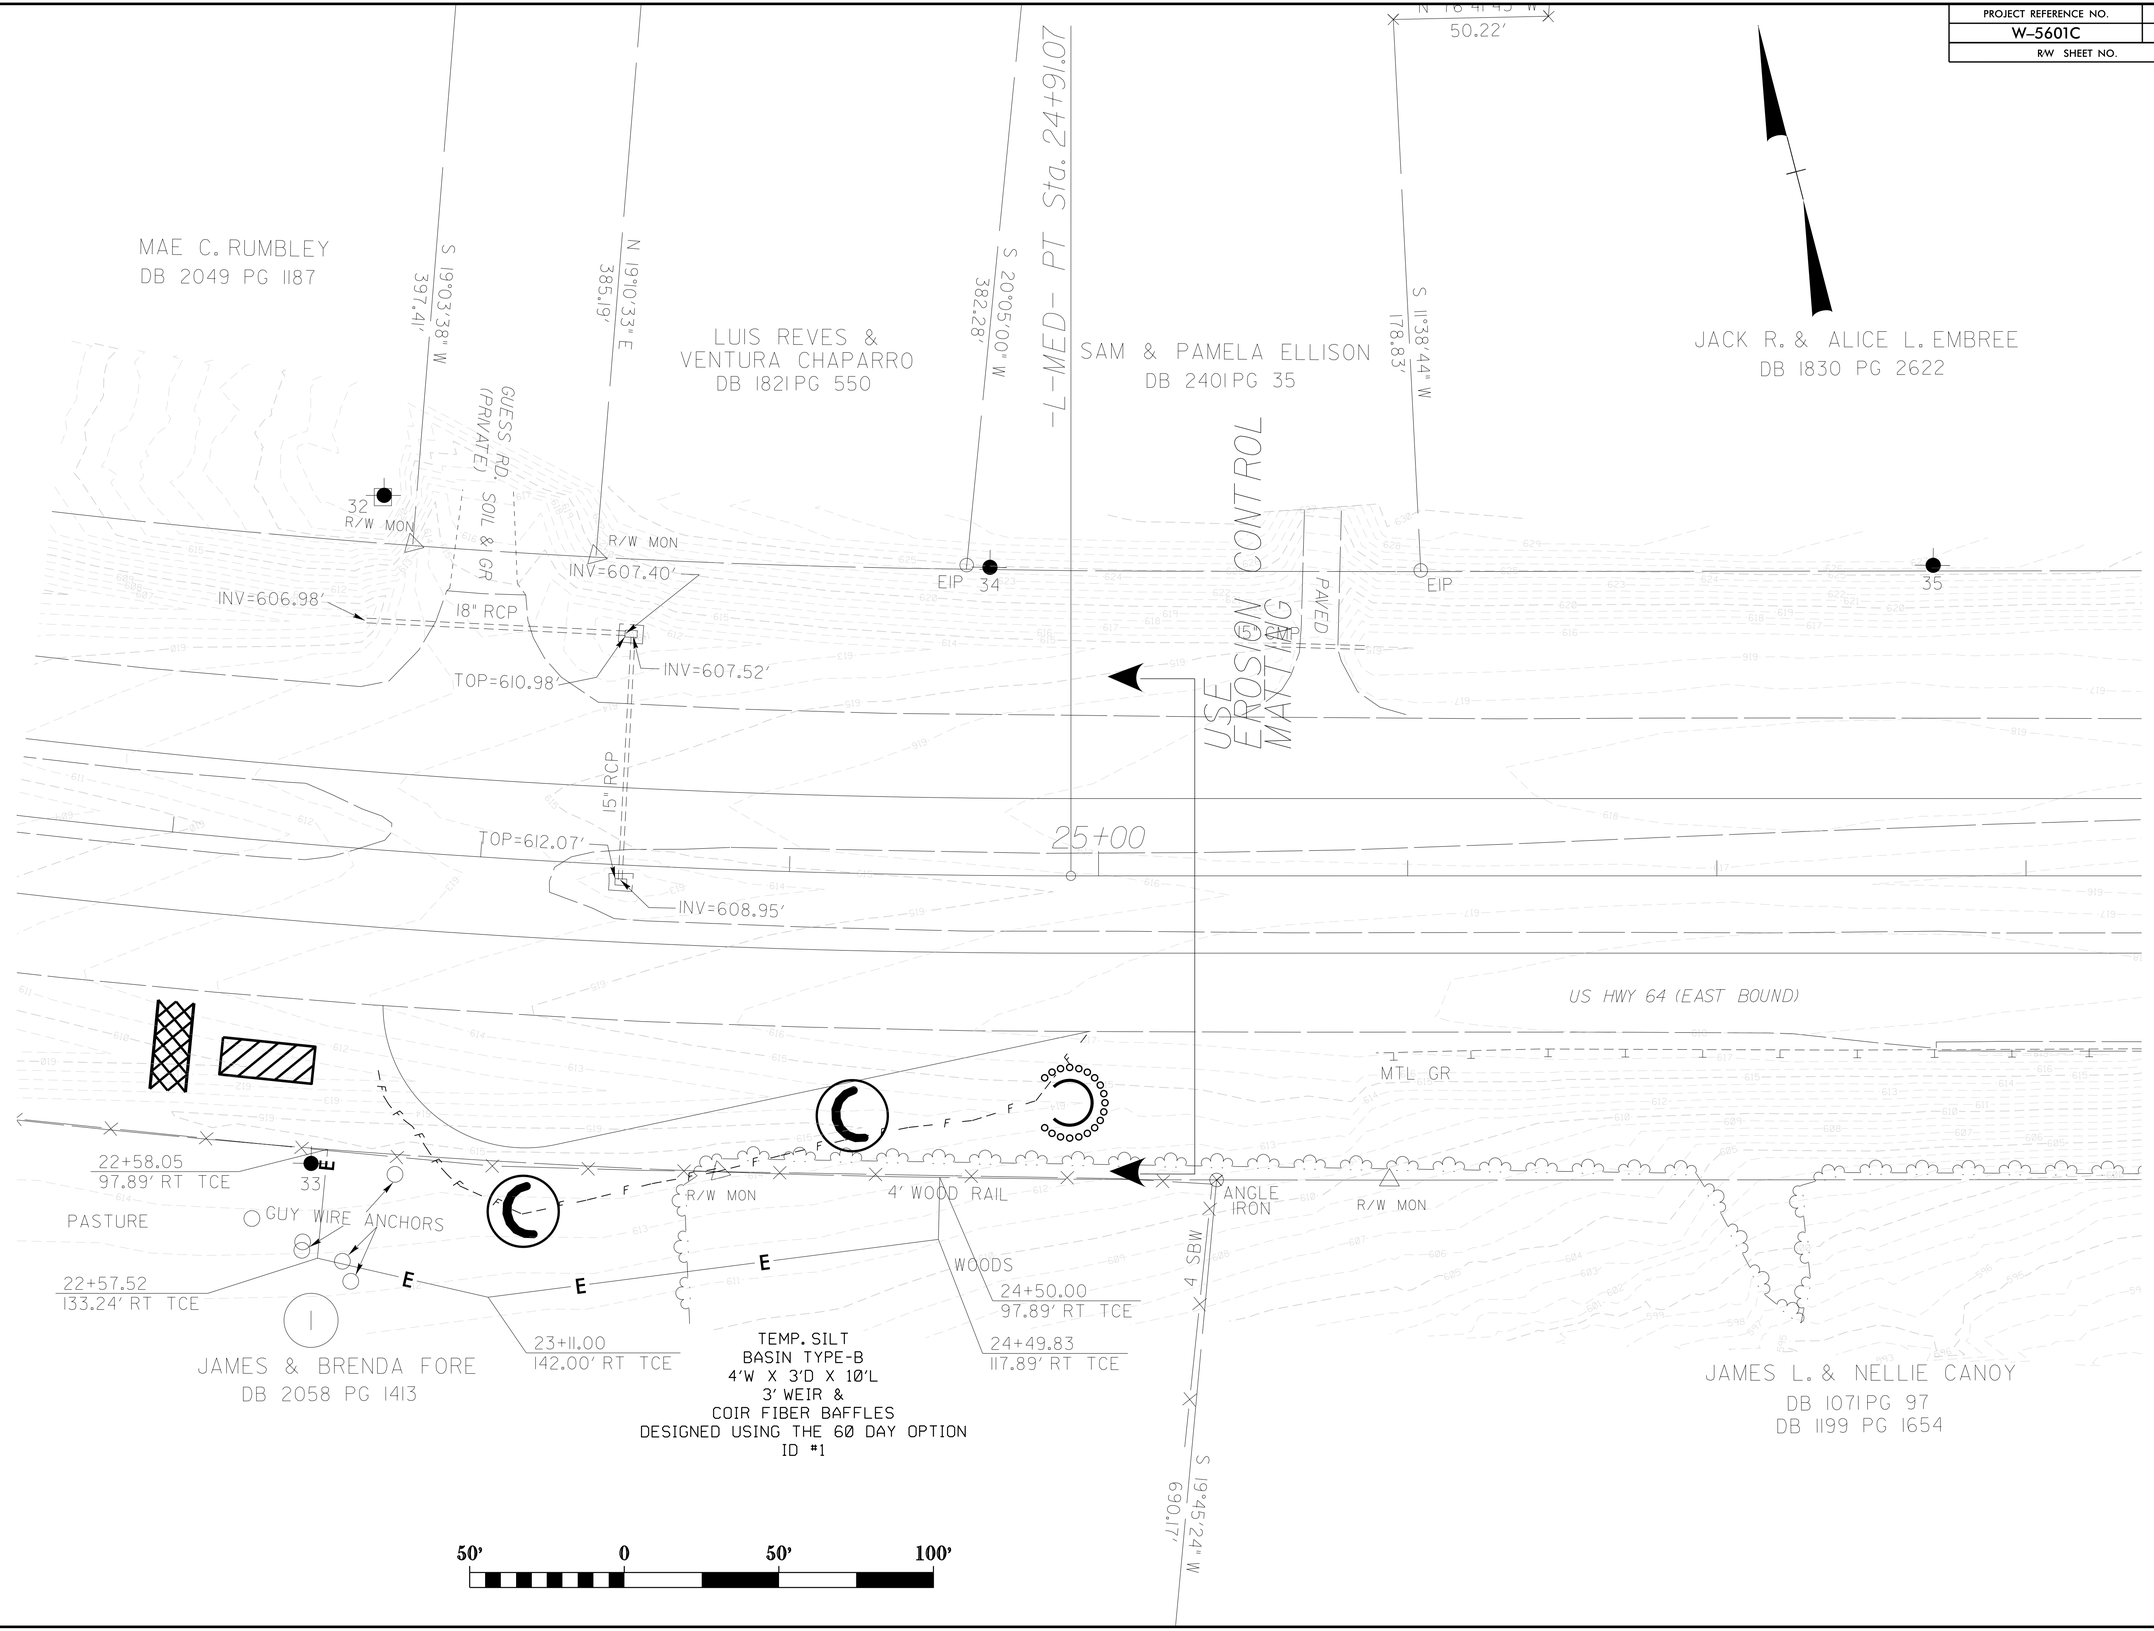

REVISIONS

8/17/99

06-JUL-2015 17:24
C:\SUE\Work\Proj\US64_sr2469\brown_crossroads_rd\psh\ecp\W-5601C_ECP 4.dgn
$$ATRAD-270410