PROJECT REFERENCE NO.	SHEET NO.
W-5601C	EC-5
R/W SHEET NO.	

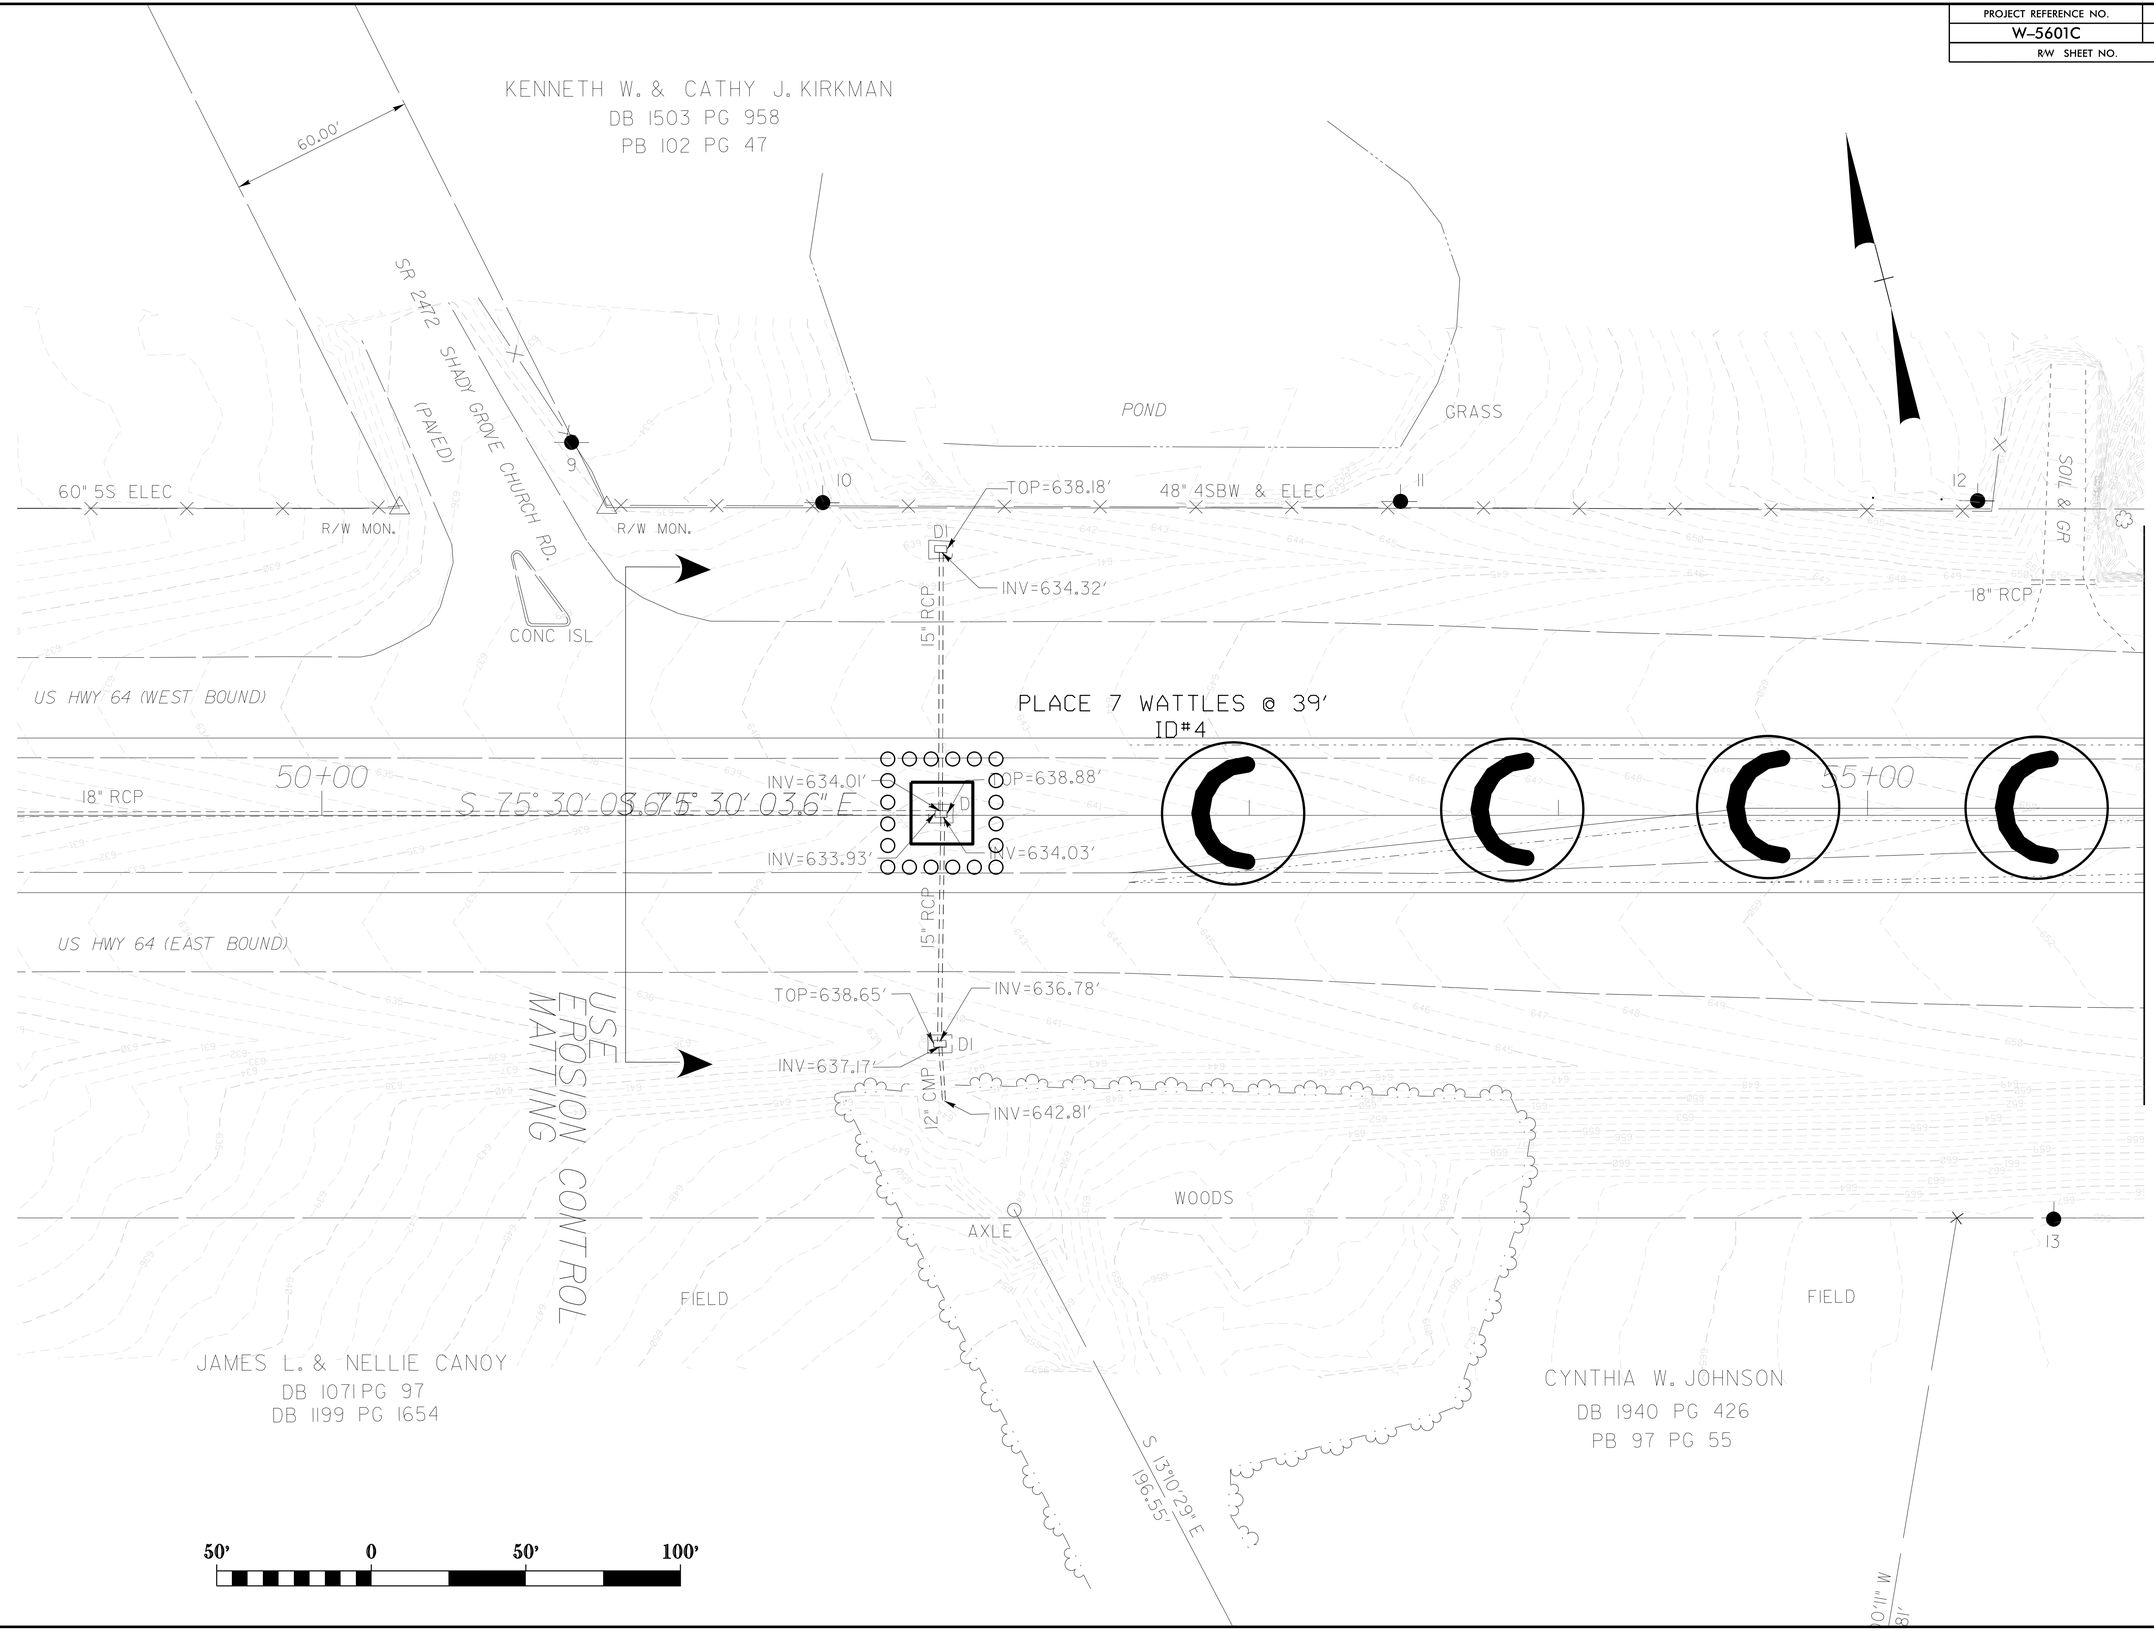

REVISIONS

8/17/99

06-JUL-2015 17:24
p:\proj\rdwy\wbr\US64_sr2469\browns_crossroads_rd\psh\ecp\W-5601C_ECP 5.dgn
pgdavis AT DRCAD 270410