PROJECT REFERENCE NO.	SHEET NO.
W-5601C	EC-7
R/W SHEET NO.	

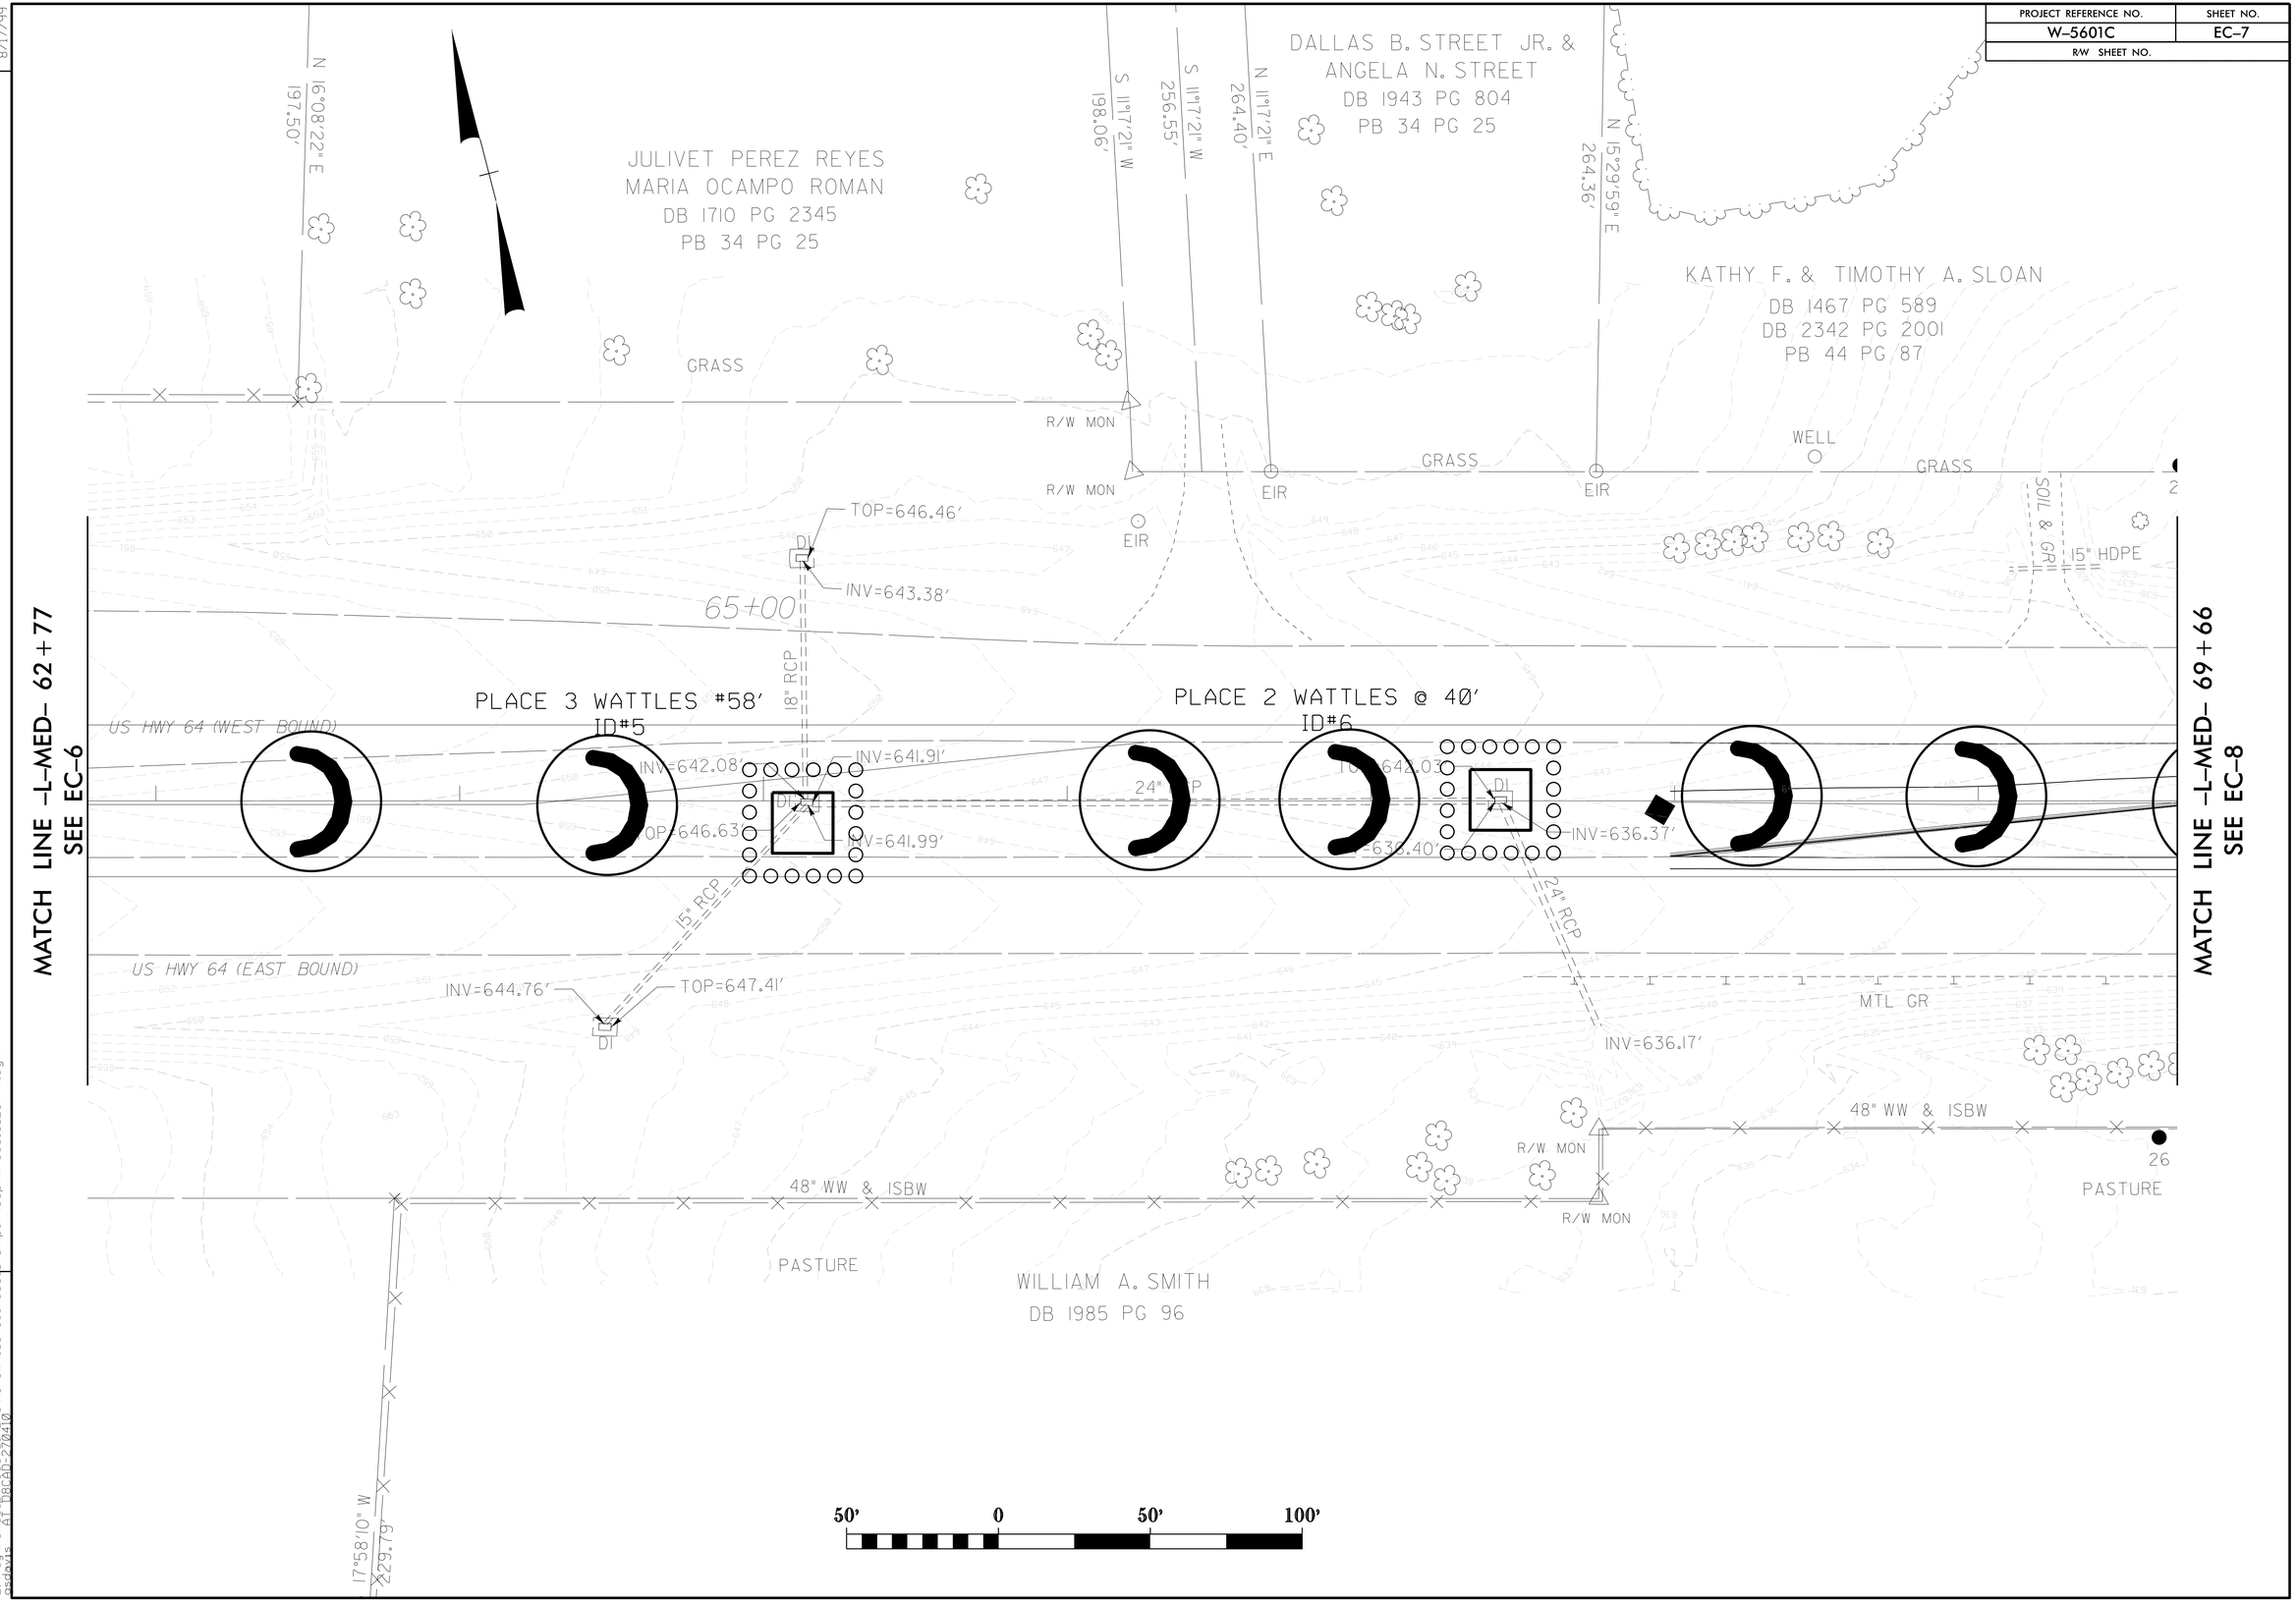

REVISIONS

8/17/99

06-JUL-2015 17:24
r:\roadway\proj\US64_sr2469\browns_crossroads_rd\psh\ecp\W-5601C_ECP 7.dgn
pscovis