PROJECT REFERENCE NO.	SHEET NO.
W-5601C	EC-6
R/W SHEET NO.	

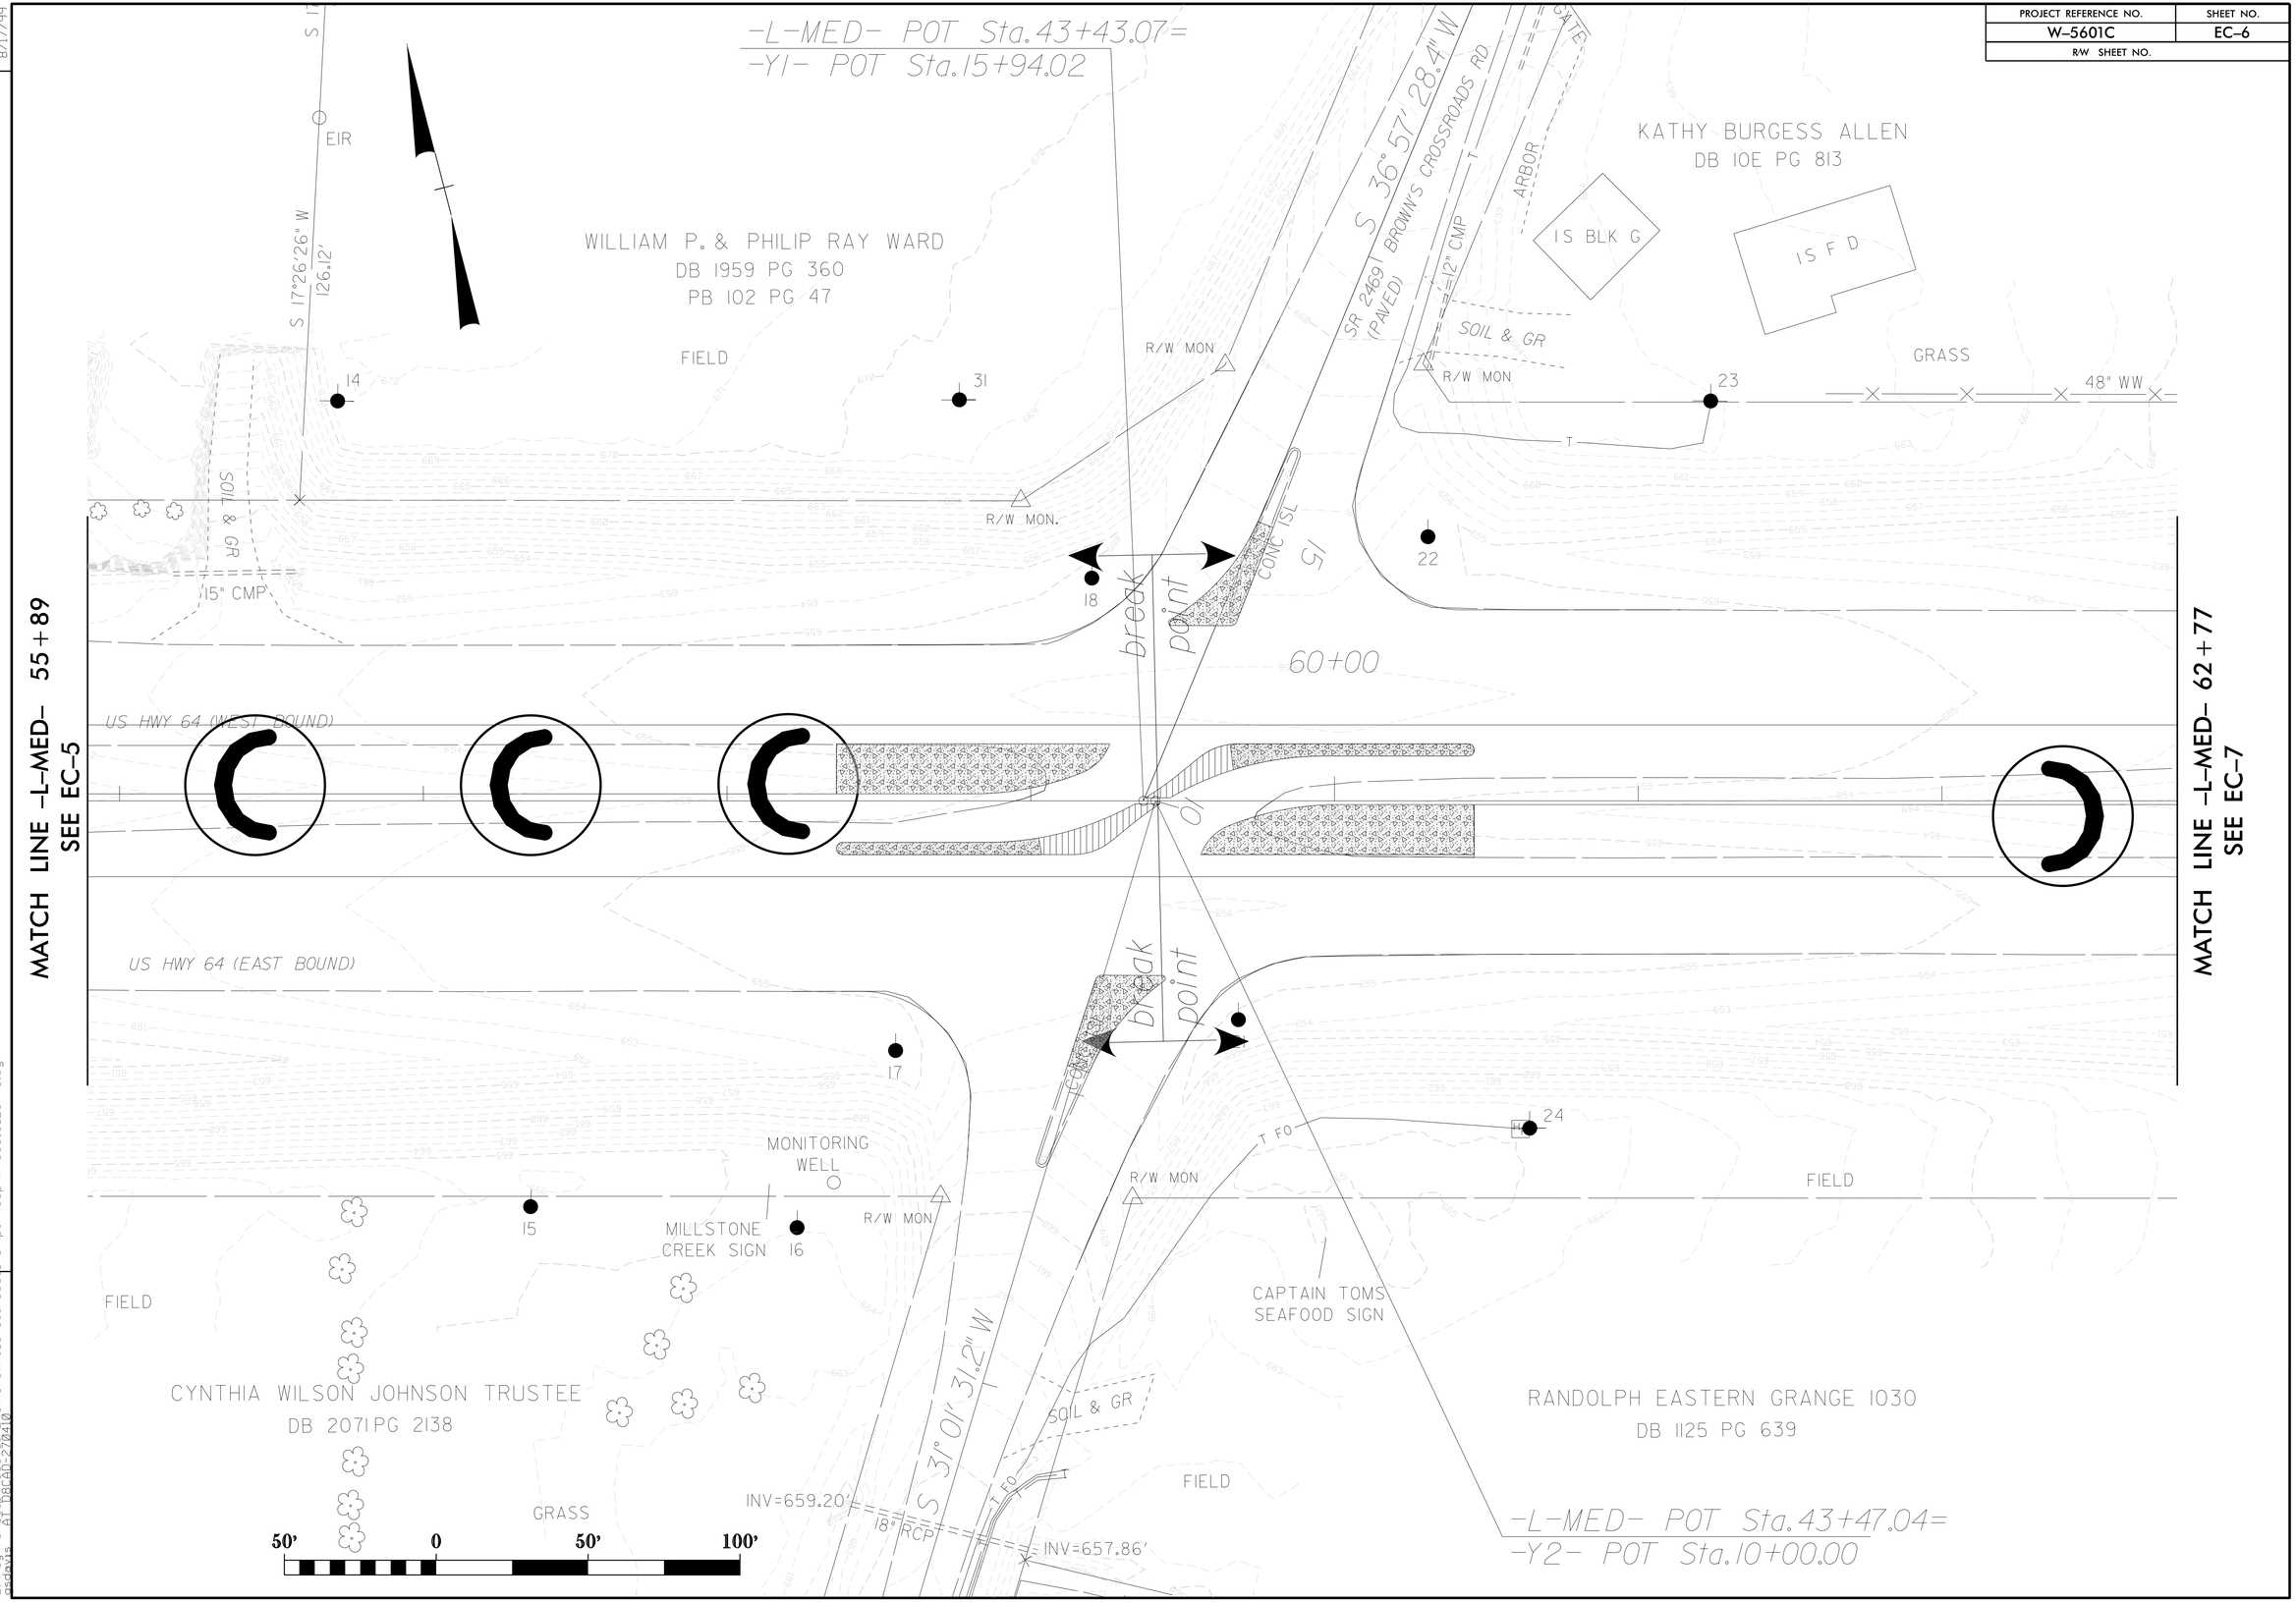

REVISIONS

8/17/99

06-JUL-2015 11:24
C:\pw_work\pw_temp\US64_sr2469\browns_crossroads_rd\psh\ecp\W-5601C_ECP 6.dgn
Browns at Rabon 270410