| PROJECT REFERENCE NO. | SHEET NO. |
|---|---|
| W-5145 | 4 |
| R/W SHEET NO. | |

NORTH CAROLINA PROFESSIONAL SEAL 26930 ENGINEER GREG S. DAVIS

DocuSigned by: Greg S. Davis 33D47B5FD78E4A8... 11/18/2015

DIVISION DESIGN / CONSTRUCT ENGINEER

**DOCUMENT NOT CONSIDERED FINAL UNLESS ALL SIGNATURES COMPLETED**

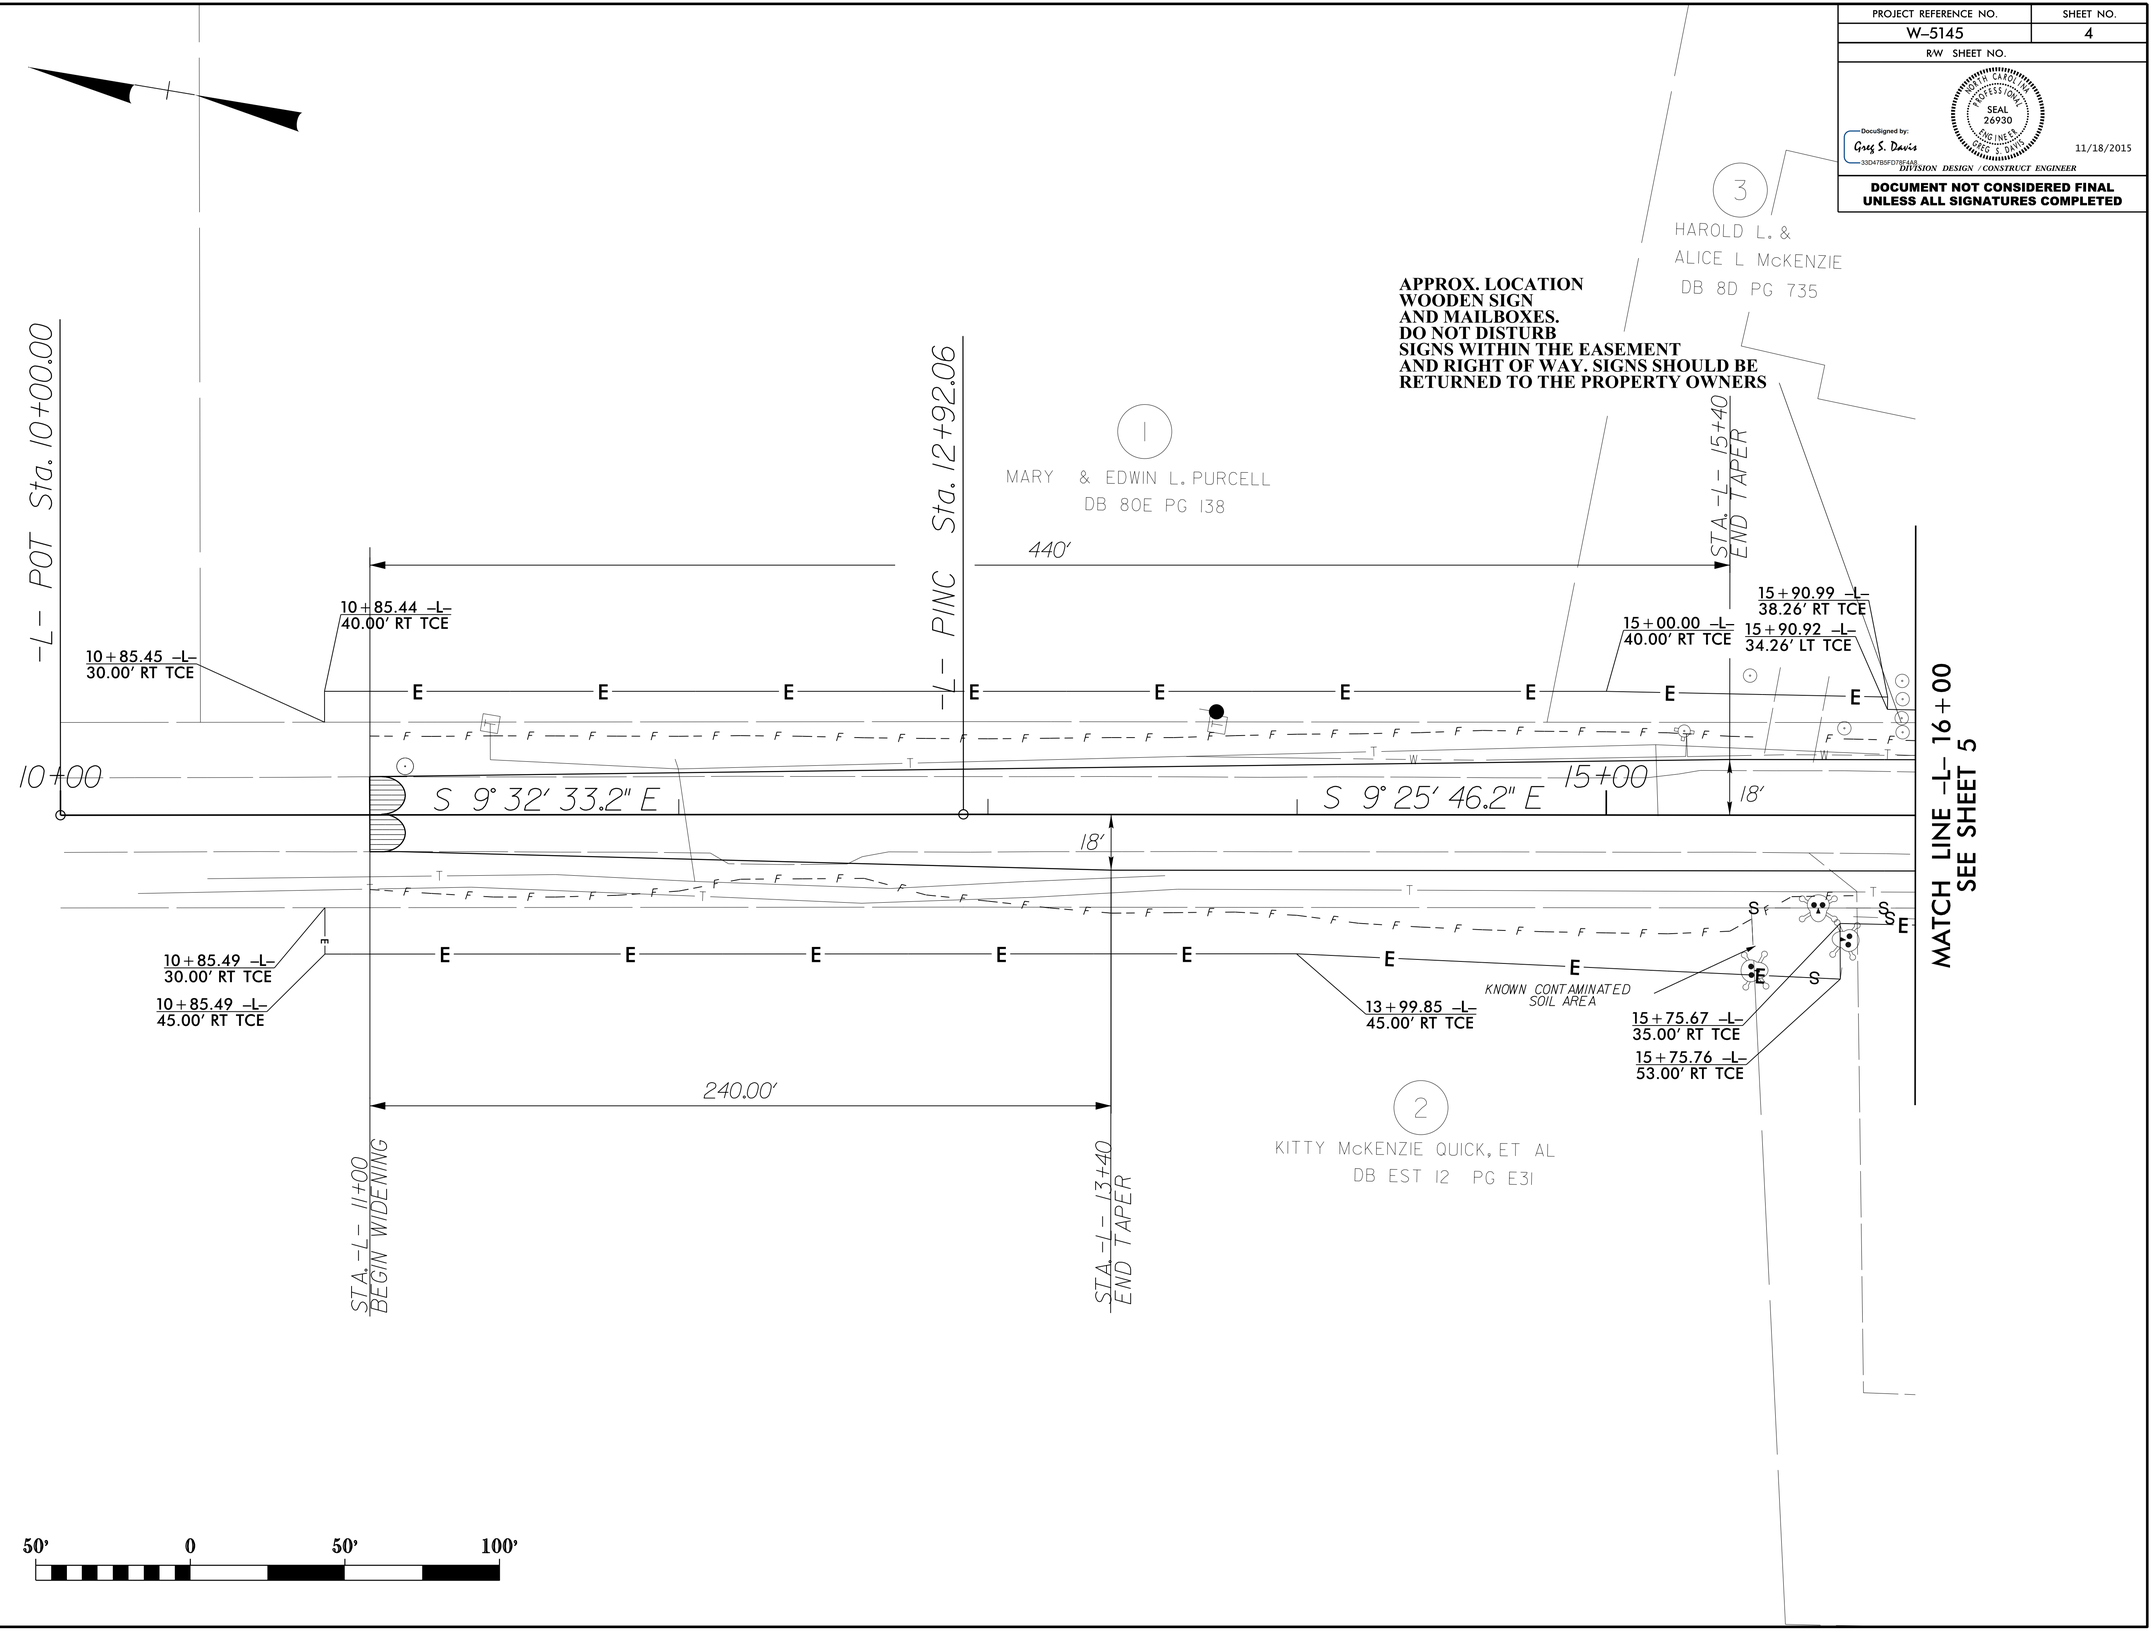


REVISIONS

CHANGE TO TCE 422/4

8/17/99

18-NOV-2015 10:59
s:\hydro\bridge\projects\50102r 16141barnes.bridge.rd\psh\dgn\W-5145_psh_4.dgn
cadavis