| PROJECT REFERENCE NO. | SHEET NO. |
|---|---|
| W-5145 | 6 |
| R/W SHEET NO. | |

DocuSigned by: Greg S. Davis 33D47B5FD78F4A8...

NORTH CAROLINA PROFESSIONAL SEAL 26930 ENGINEER GREG S. DAVIS

11/18/2015

DIVISION DESIGN / CONSTRUCT ENGINEER

**DOCUMENT NOT CONSIDERED FINAL UNLESS ALL SIGNATURES COMPLETED**

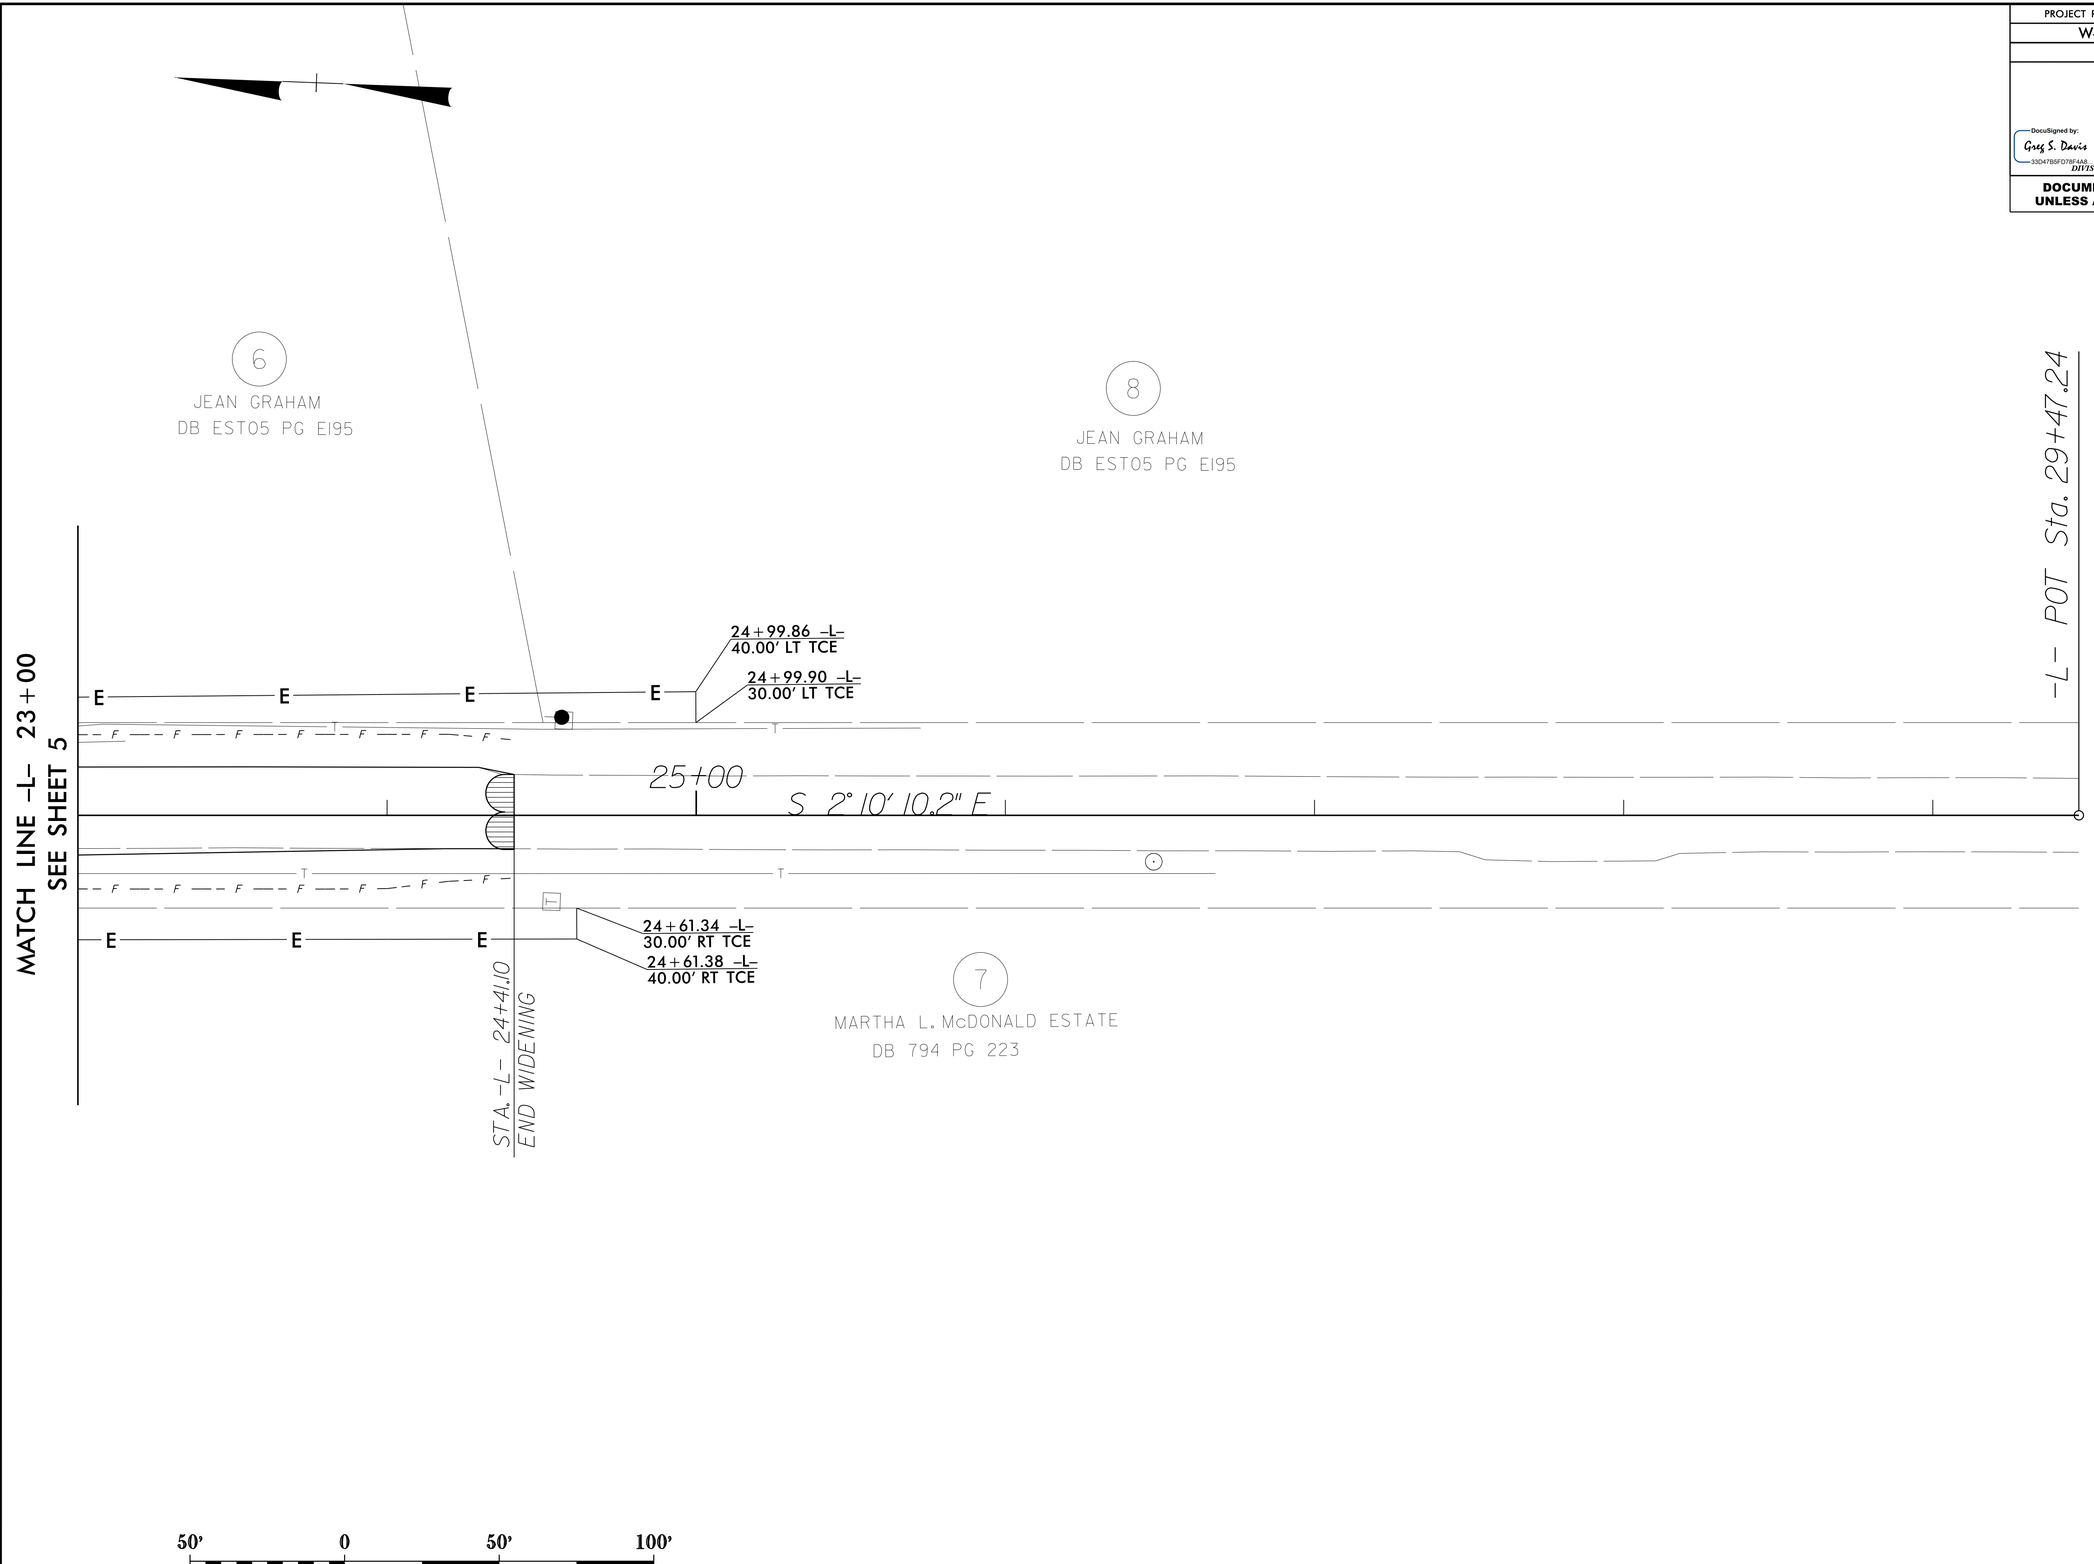


REVISIONS

8/17/99

17-NOV-2015 16:46
z:\wpcadd_proj\us501\psr_1614\barnes.bridge.rd\psh\dgn\W-5145_psh_6.dgn
psh\dgn\W-5145_psh_6.dgn